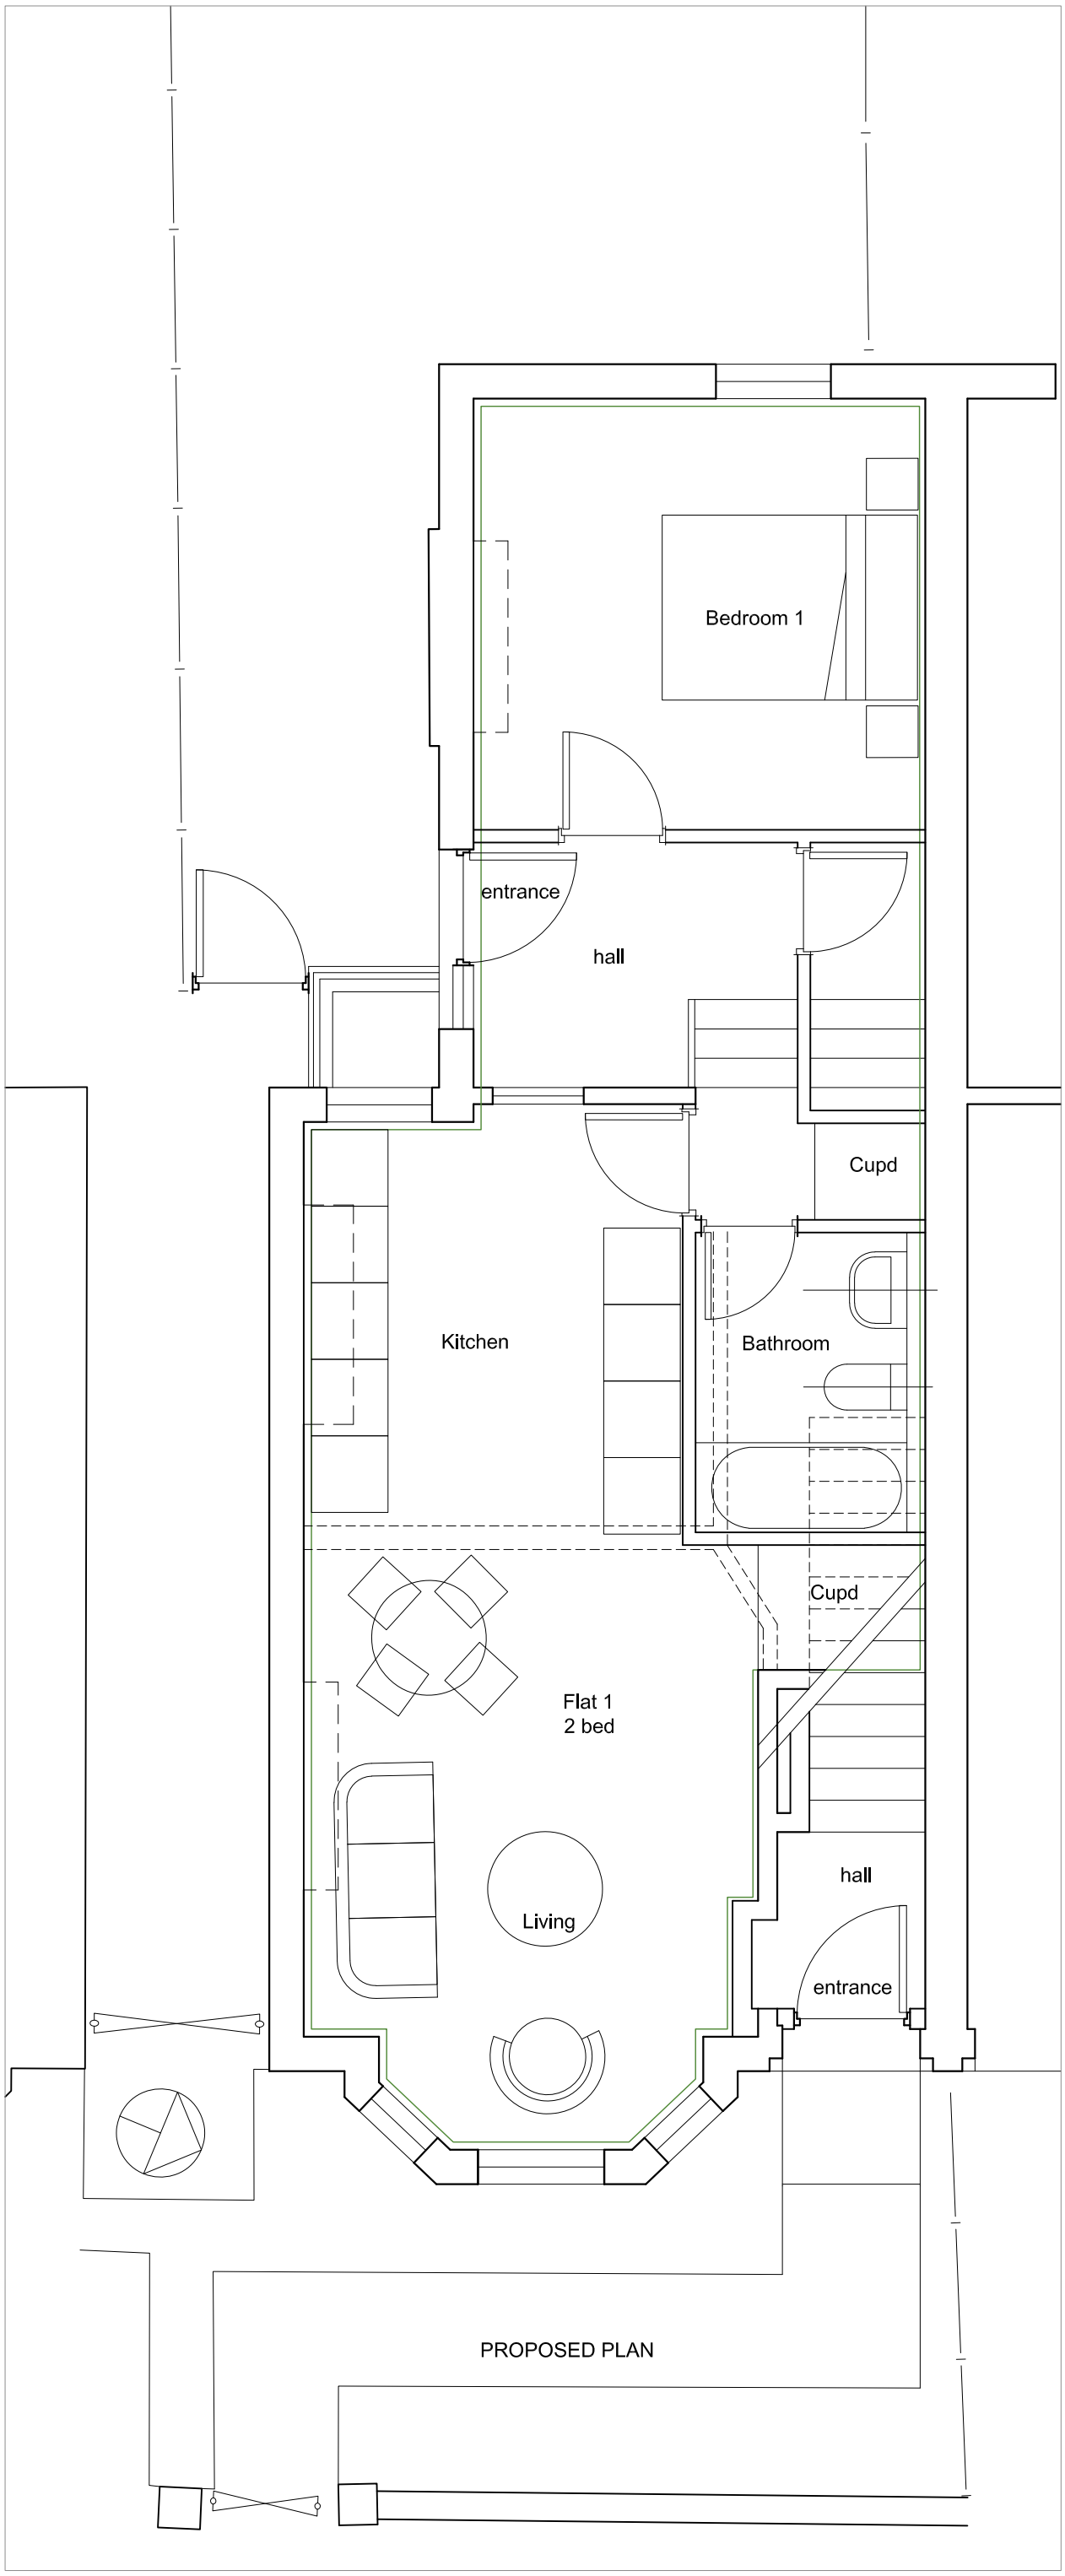

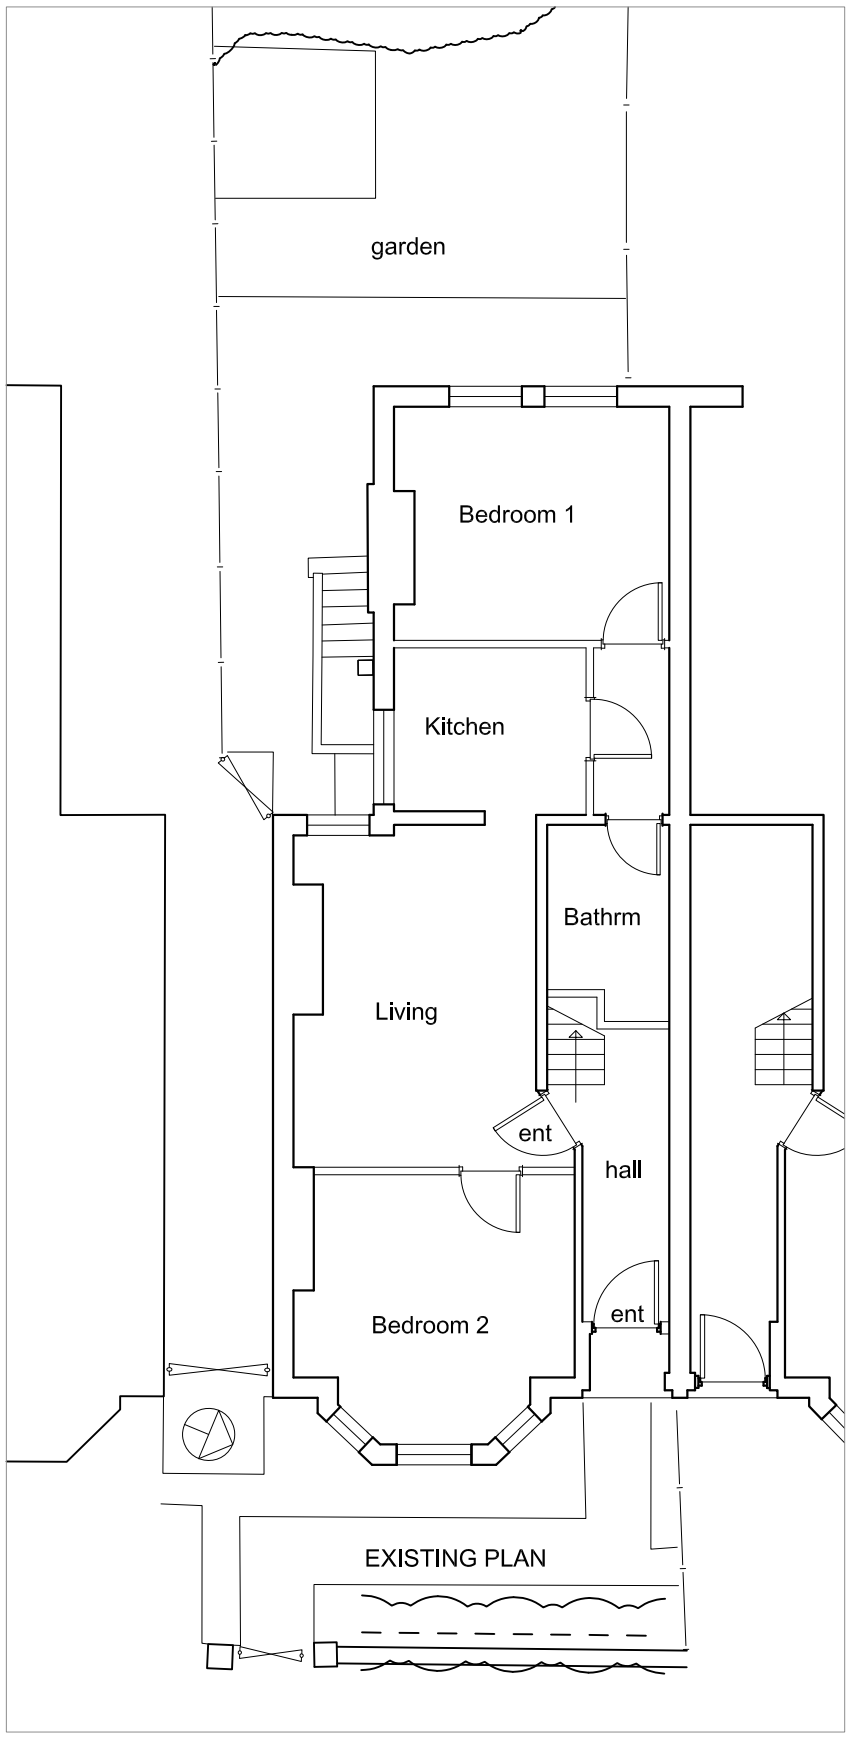

PROJECT
48 Brundretts rd, Chorlton, Manchester.
Refurbishment and roof dormer extension.

SCALE 1 : 50&100 @ A3

CLIENT APL

DWG No. 132-PL- GA3revA

CONTRACT NO: 132 | STAGE CODE sketch | REV. -

DRAWING TITLE Existing & Prop grd floor plans.

ISSUED		
	21/03/19	-
	27/03/19	a

sj simon james arq ltd/**architects**
UK: 120 Grosvenor st. All Saints. Manchester. M1 7HL
Spain:Enrique Larreta 1, 4b. Chamartin. Madrid. 29036