REVISION	DATE	DESCRIPTION
-	20.07.18	PRELIMINARY ISSUE
A	01.08.18	AMENDED IN LINE WITH ELEVATIONS
B	05.09.18	AMENDED IN LINE WITH COMMENTS
C	12.11.18	BRICK BOUNDARY WALLS INDICATED
D	11.12.18	ACCESSIBLE PARKING SPACE INDICATED

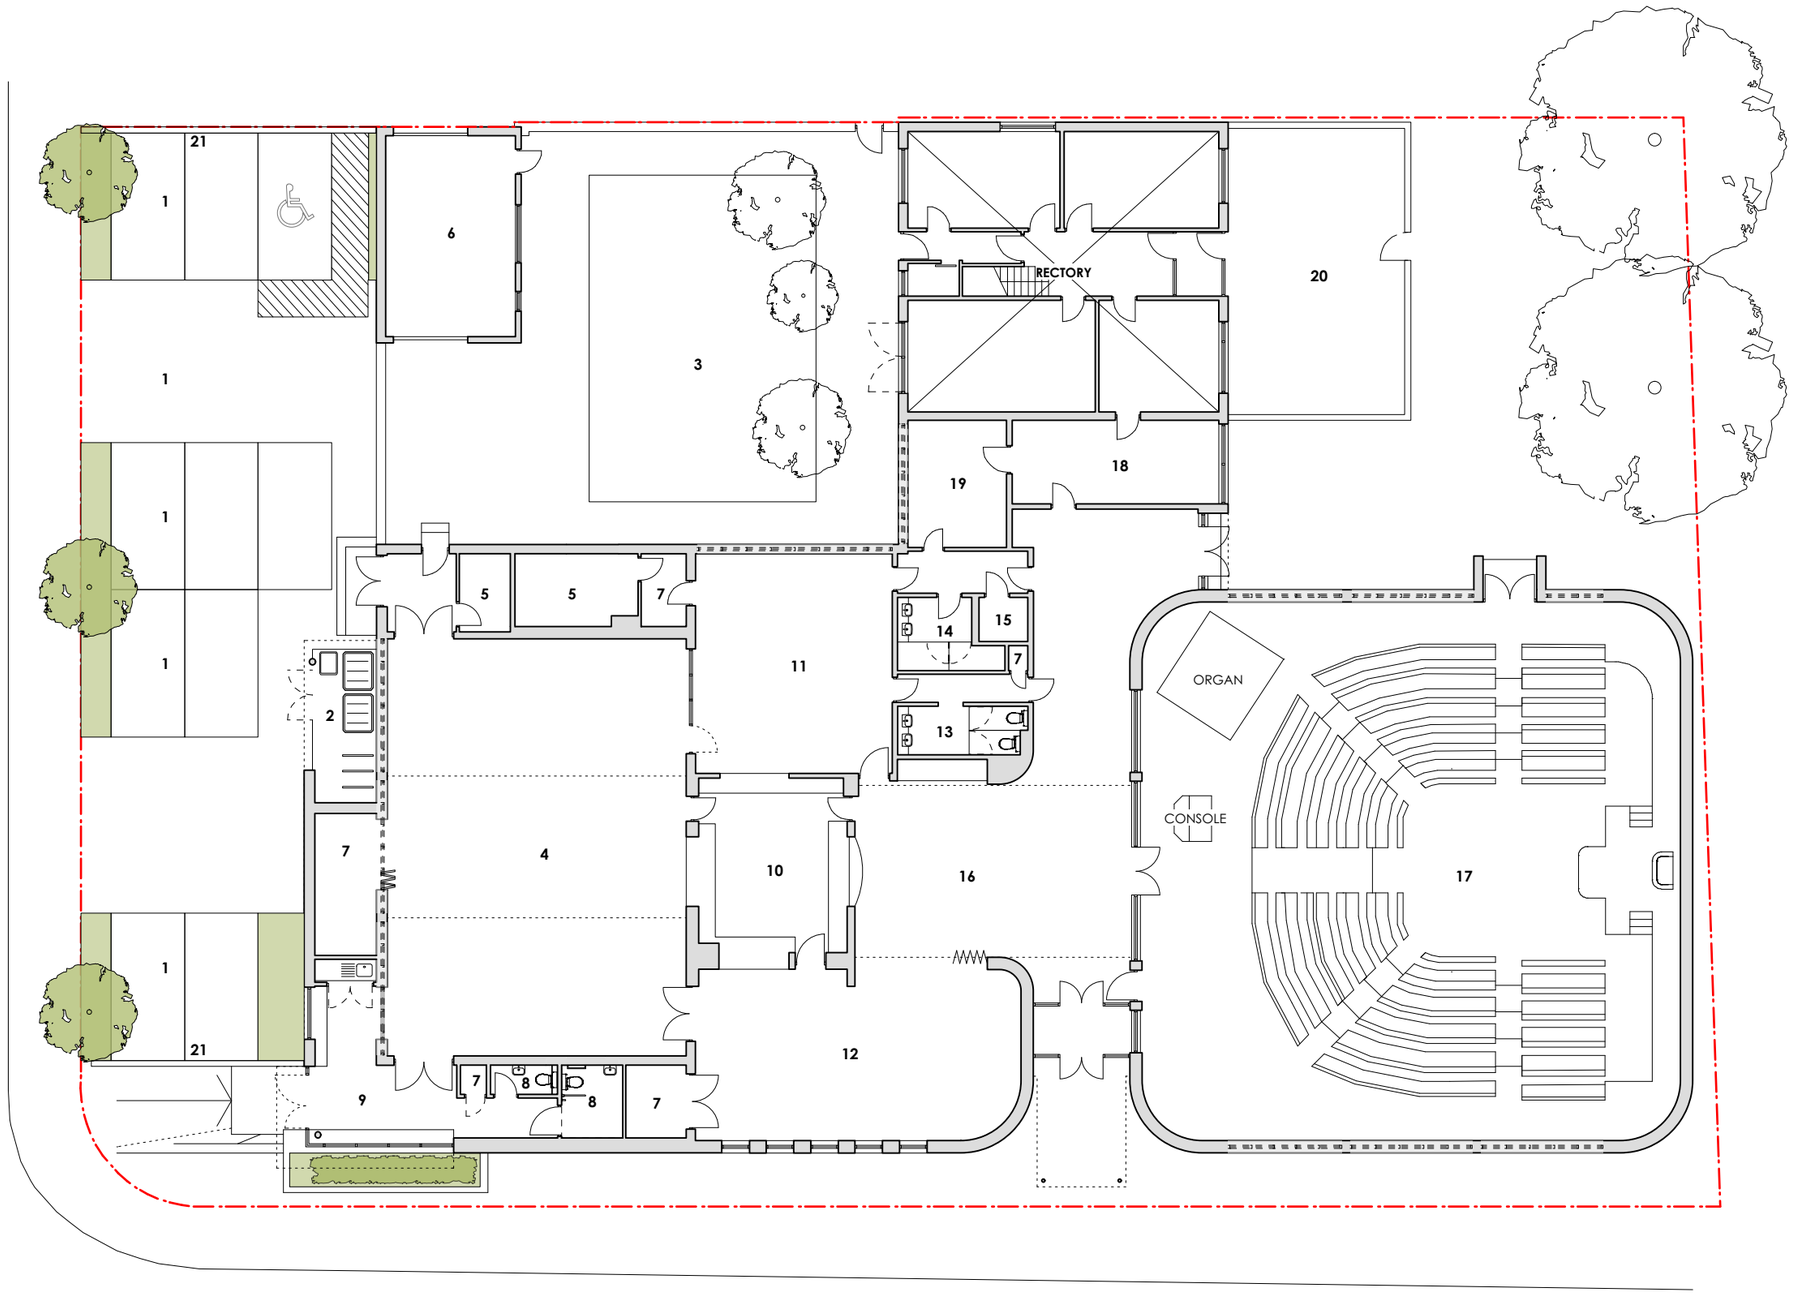

KEY

1. Parking
2. Bin / Bike Store (covered & secure)
3. Rectory Garden
4. Multi-purpose Hall
5. Plant Room (electrical & boiler)
6. Rectory Garage
7. Store
8. Hall WCs (1No. Accessible & 1No. Uni-sex)
9. Lobby
10. Kitchen
11. Youth Room
12. Lounge
13. Male WCs
14. Female WCs
15. Accessible WCs
16. Entrance Lobby Space
17. Worship Space
18. Office
19. Small Meeting Room
20. Rectory Front Garden
21. 800mm High Brick Boundary Wall (brick to match existing)

Site Boundary - indicative and subject to confirmation

PROPOSED PLAN
LEVEL 00
1:200 @ A3

OMI ARCHITECTS
31, Blackfriars Road, Salford, Manchester M3 7AQ
t 44(0)161 832 3242
f 44(0)161 832 3623
e info@omiarchitects.com
w www.omiarchitects.com

PROJECT	BRUNSWICK CHURCH				
DRAWING	PROPOSED PLAN - LEVEL 00				
DATE	JUL' 18	DRAWN BY	PE	SCALE	1:200@A3
JOB NO.	1406	DWG.NO.	L1000		