
Location Plan

Scale 1:1250

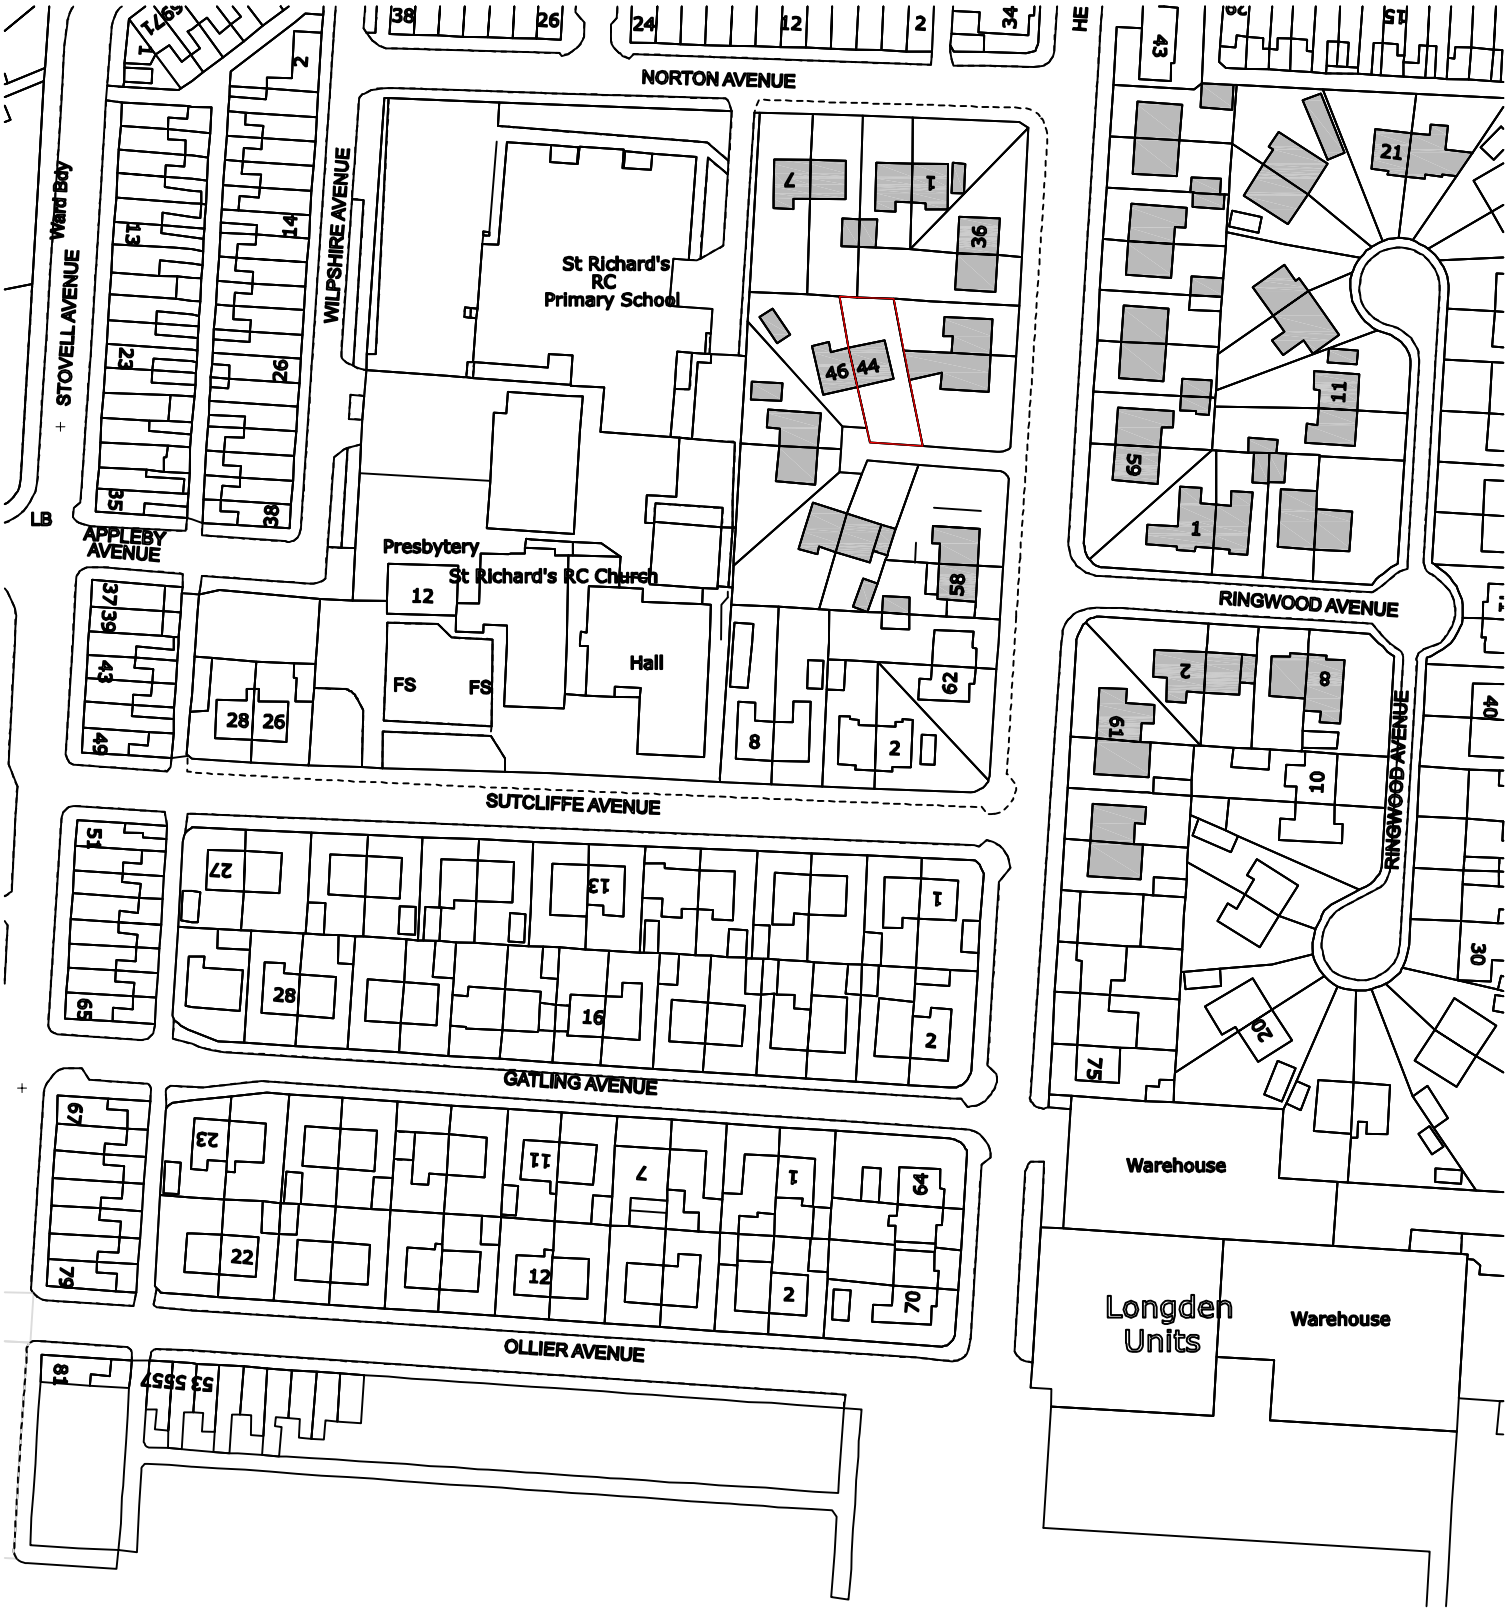

Mos Development *Design and Project Management*			Date 07-05-2018
Project Title	New Single Storey Rear and Side Extension	Address 44 Hemmons Road Longsight M12 5TW	Dwg No. 03
Drawing Title	Location Plan		