
This drawing is protected by copyright.
Figured dimensions only to be taken from this drawing.
All dimensions to be checked on site and any discrepancies to be reported to the designer/project manager immediately.

GENERAL NOTES:

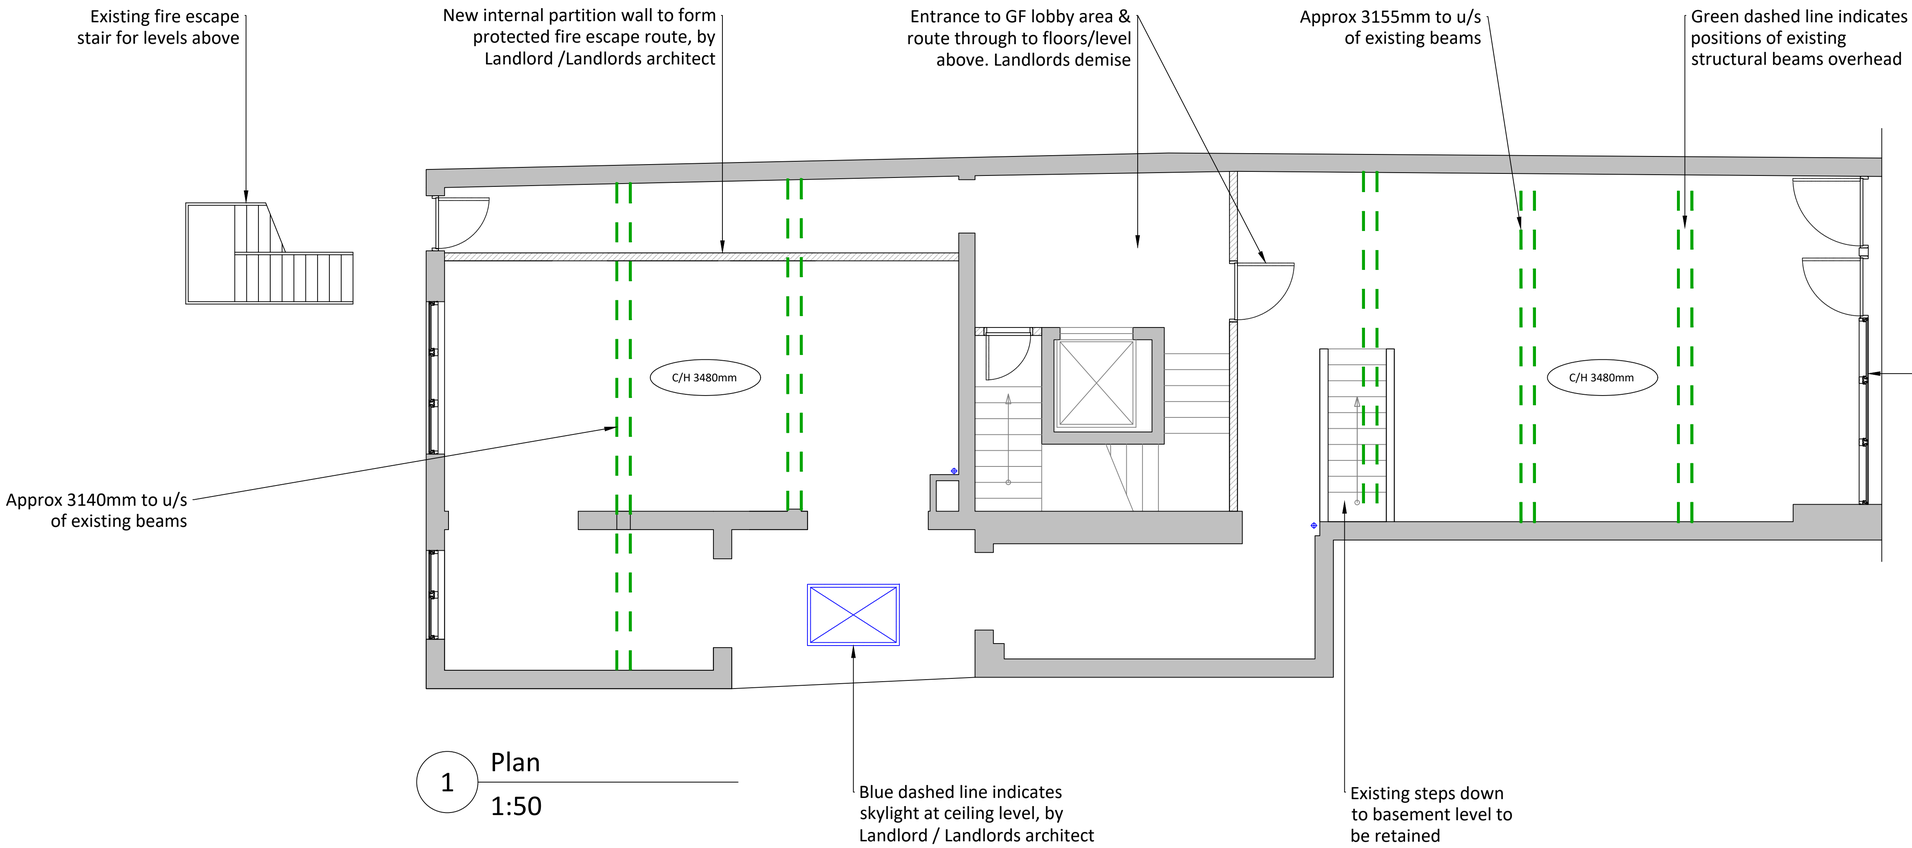

1 Plan
1:50

DRAFT

REV:	DATE:	DESCRIPTION:	DRN:	CKD:

FOR COMMENT

BlackHive
creative collective
ADDRESS: 3 WARWICK AVENUE, WEST DIDSBURY, MANCHESTER M20 2LL
www.blackhive.co.uk

CLIENT/PROJECT:
Grindsmith Coffee - 62 Bridge Street

DRAWING TITLE:
Existing Plan

DATE:	SCALE:
17.07.2018	As Noted @ A1
DRAWN: HS	CHECKED: AS

DRAWING NO:	REVISION:
GS-01.100	-