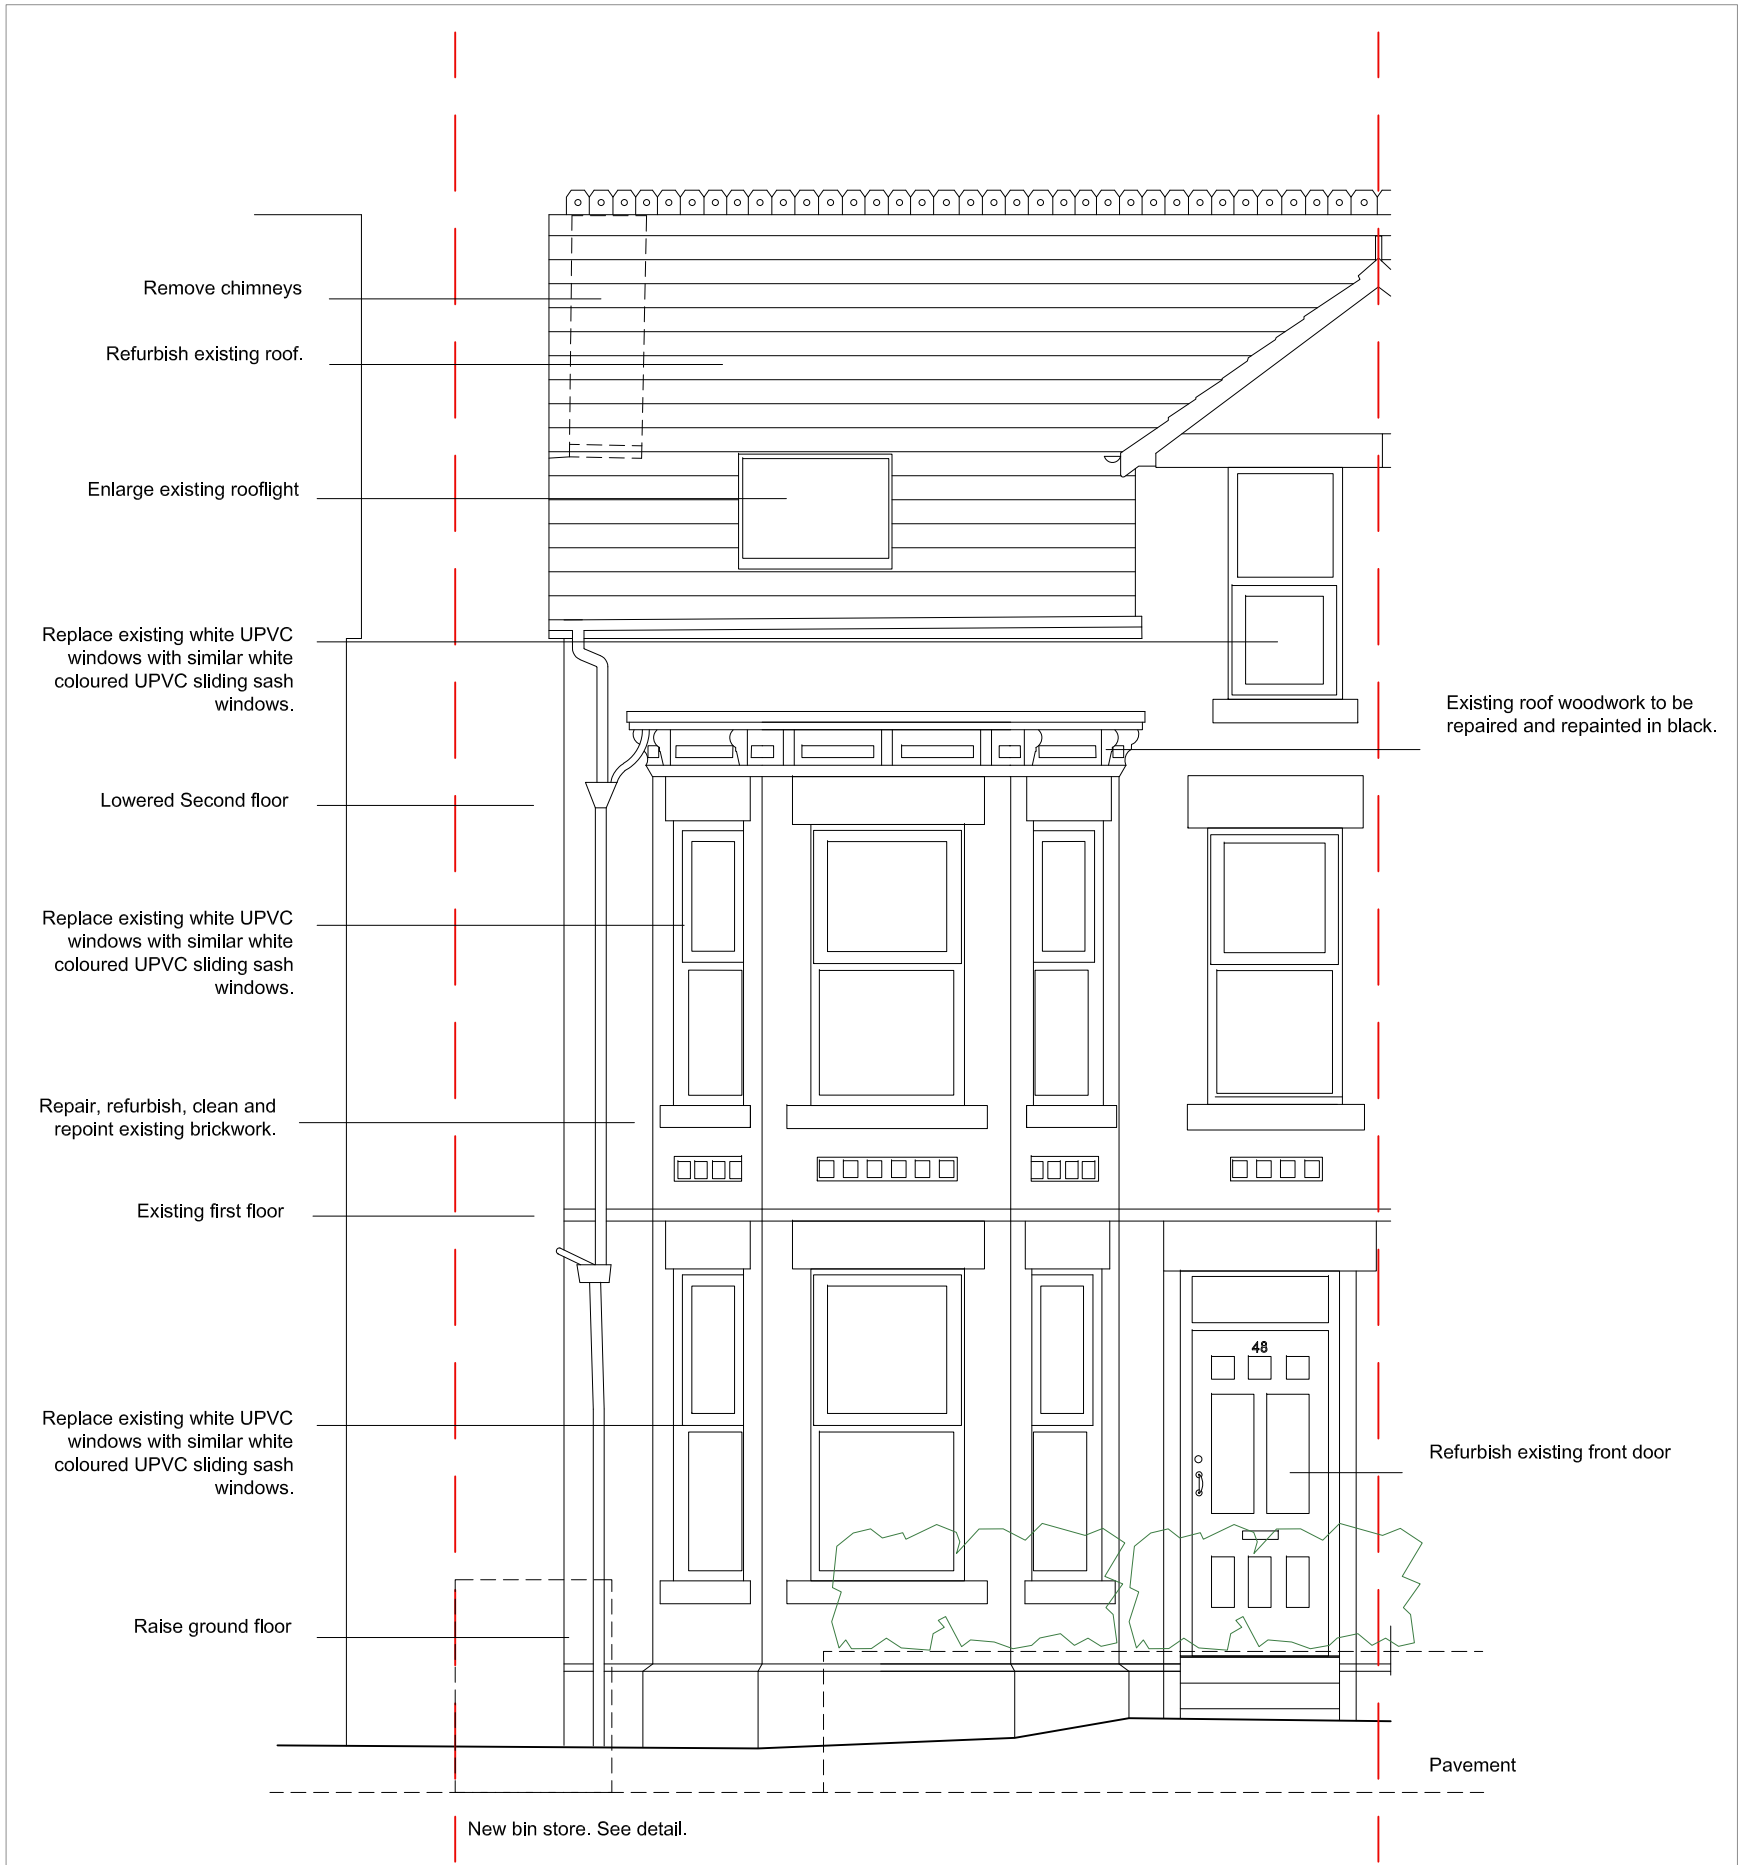

PROPOSED ELEVATION



EXISTING ELEVATION

PROJECT	48 Brundretts rd, Chorlton, Manchester. Refurbishment and roof dormer extension.		
SCALE	1 : 50/100 @ A3		CLIENT APL
DWG No.	132-PL- EL2revA		DRAWING TITLE Existing & Proposed Front Elevation.
CONTRACT NO:	STAGE CODE	REV.	
132	sketch	-	
ISSUED	21/03/19	-	
	27/03/19	a	

sj simon james arq ltd/**architects**
UK: 120 Grosvenor st, All Saints, Manchester, M1 7HL
Spain:Enrique Larreta 1, 4b, Chamartin, Madrid, 29036