Deansgate - External Lighting:

Location Plan (1:1250)

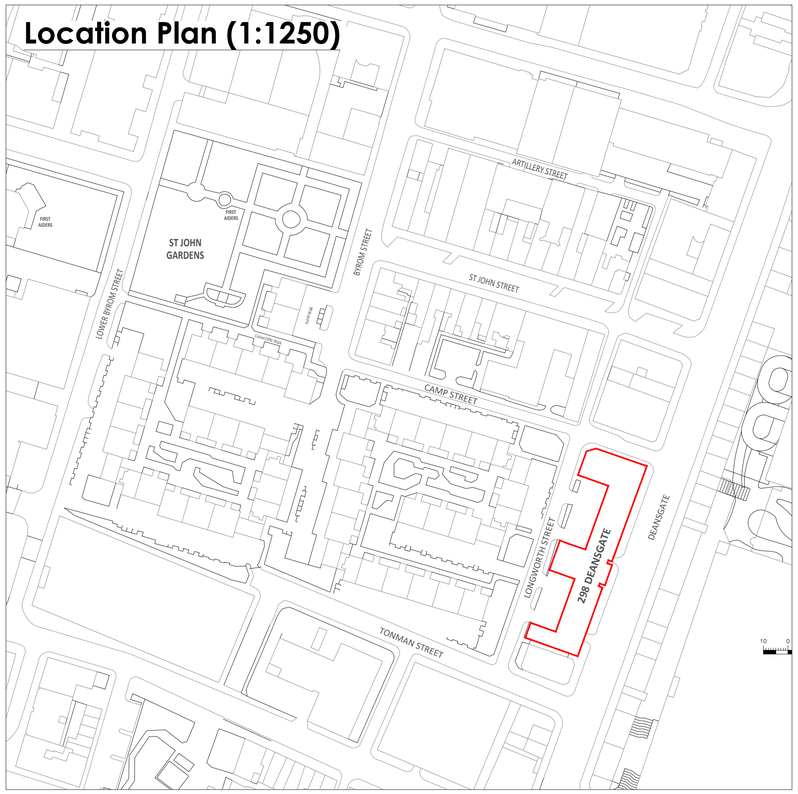

Block Plan (1:500)

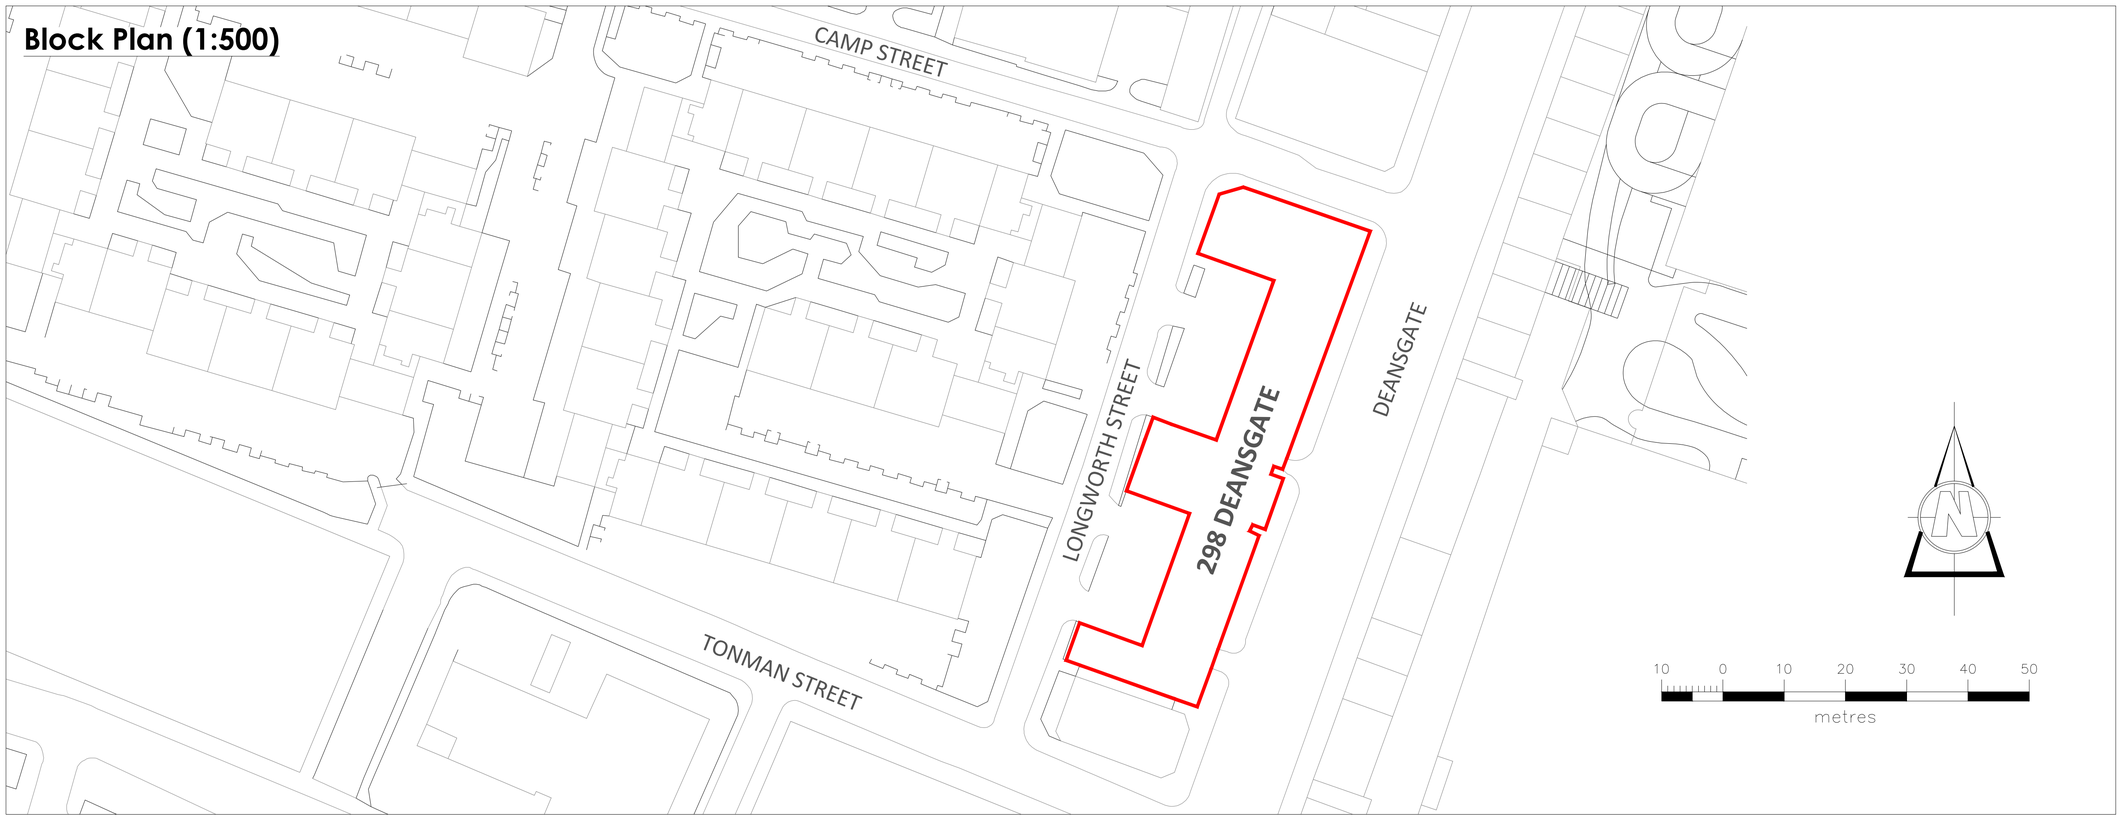

Notes:

This Drawing is the copyright and property of CBRE COS. It must not be used, published or reproduced without written consent.

All dimensions to be checked on site.

Do not scale from this drawing.

Rev:	Description:	Date:

Drawing Notes
To be read in conjunction with drawing DG-EXT LIGHTING LOCATIONS.

Planning

CBRE

Client: Santander

Project Site:
Santander Deansgate
298 Deansgate
Manchester, M3 4HH

Title:
External Lighting
Planning Application

Scale:	As shown @ A1		
Drn:	GM	Chk:	App:
Date:	Nov 18	Date:	Date:

Consultants' drawing number:
-

Drawing number:	Rev:
DG-EXTERNAL LIGHTING PLANNING	-