V 1.4

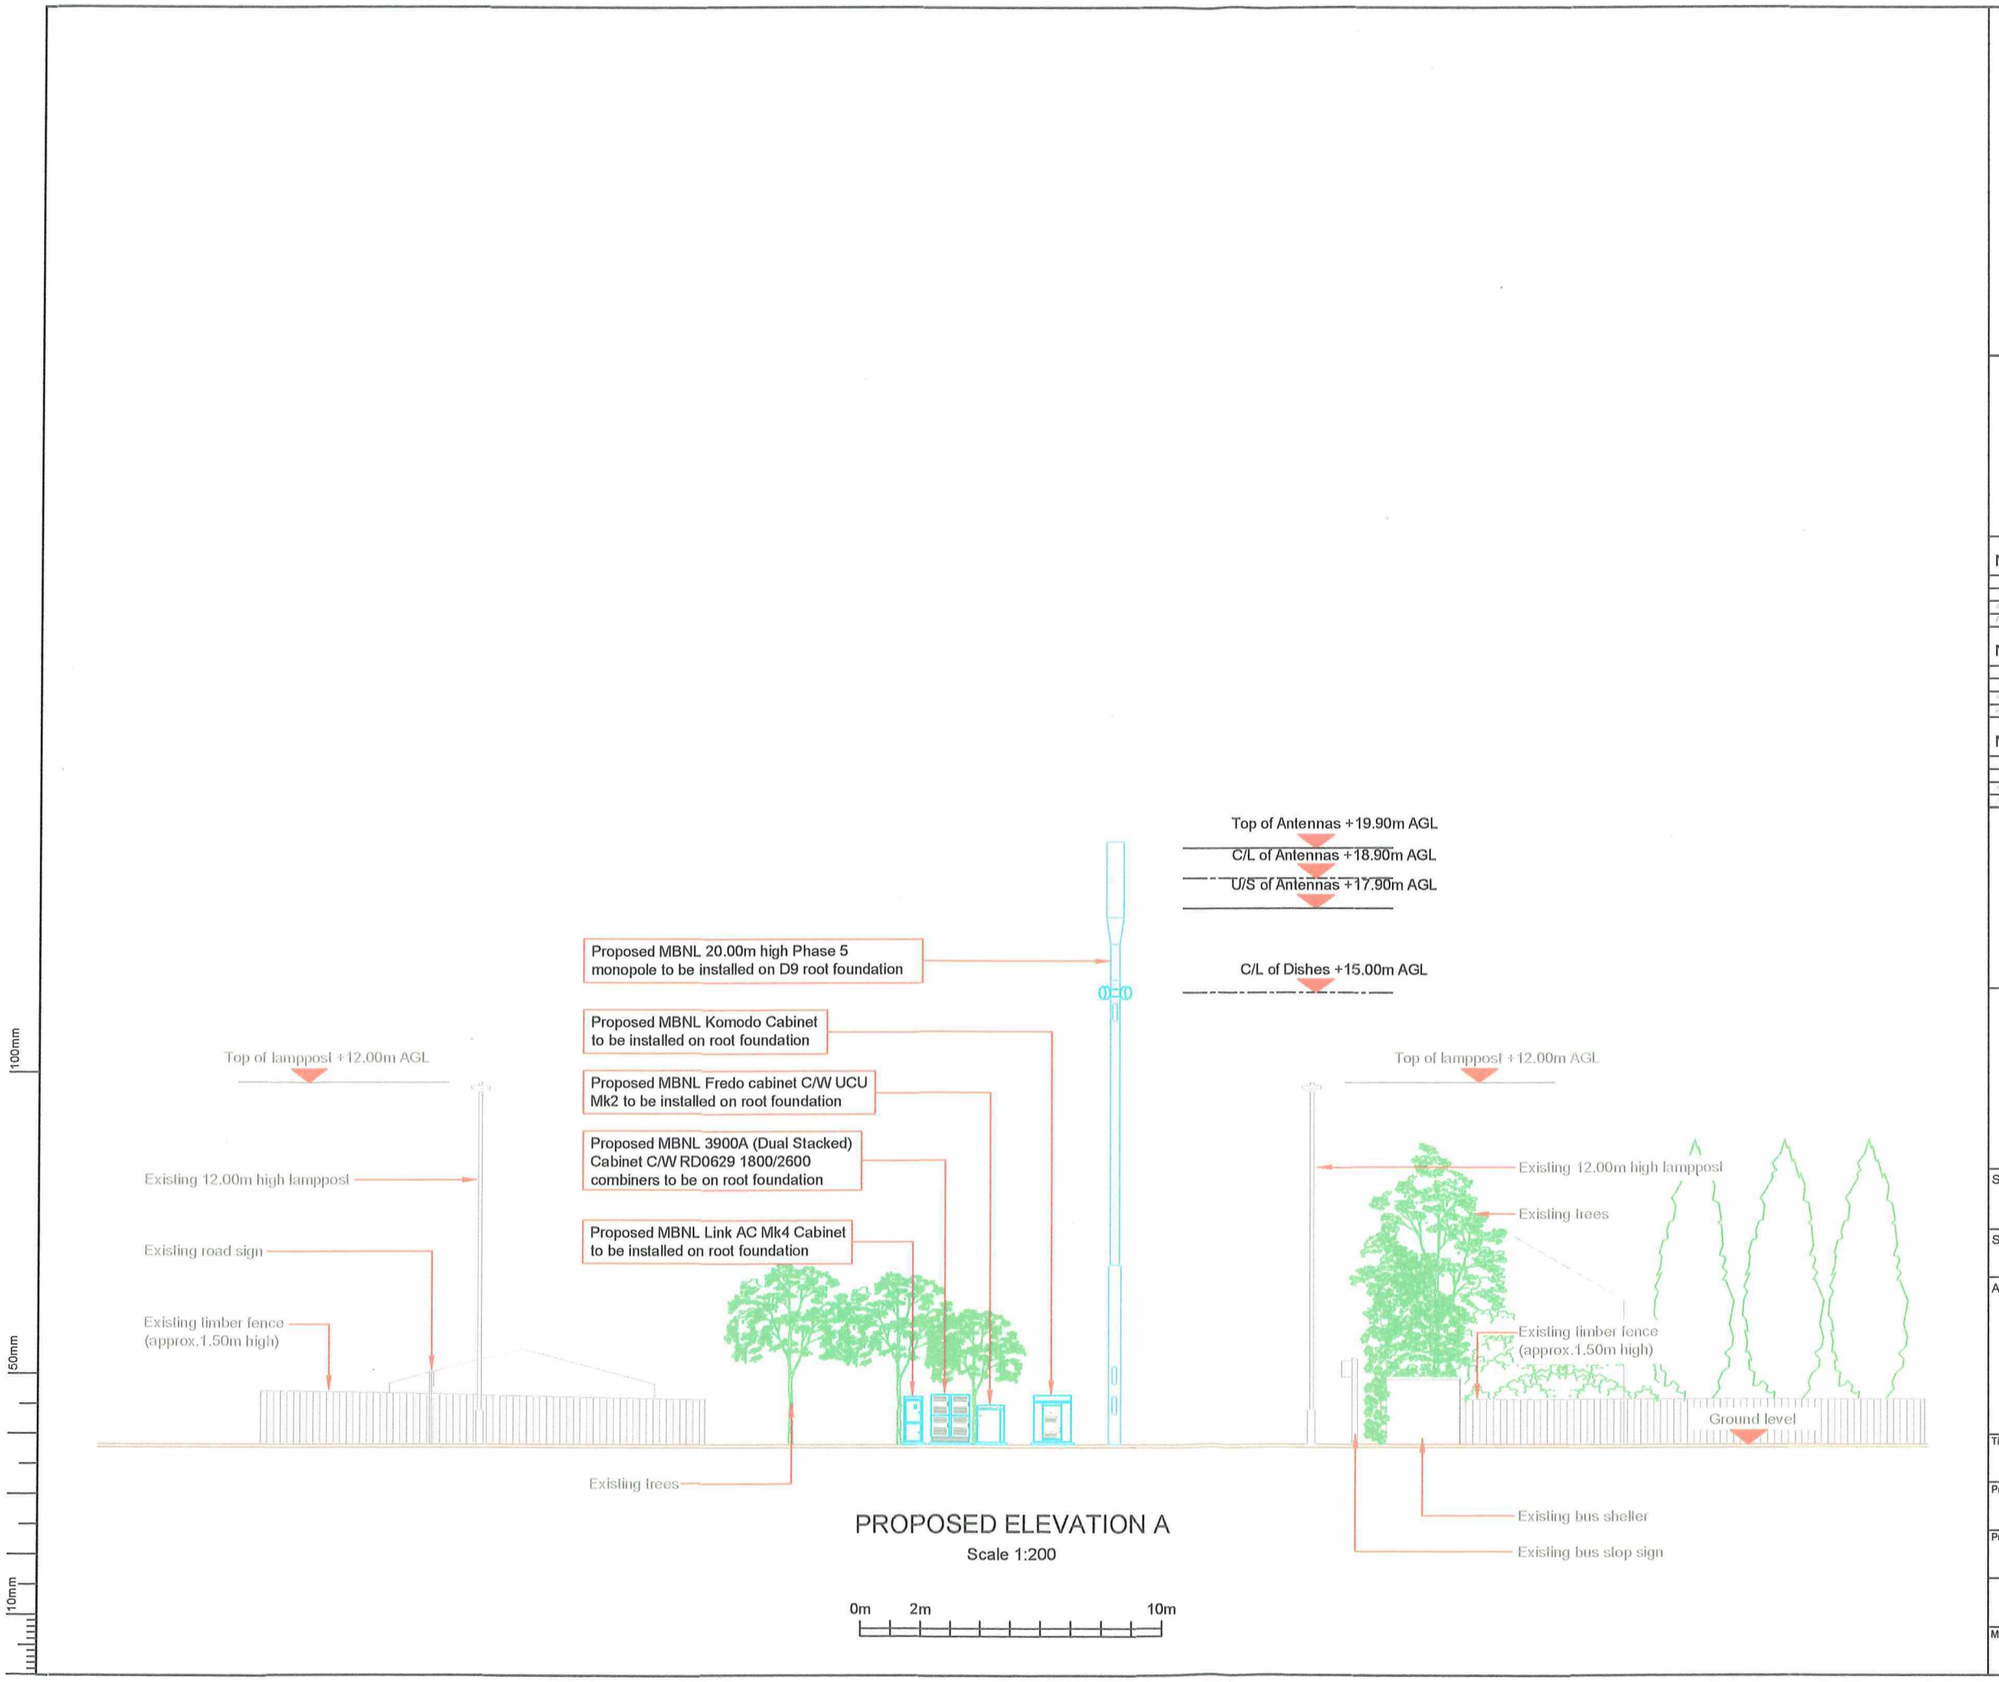

PROPOSED ELEVATION A

Scale 1:200

NOTES:

1. ALL DIMENSIONS IN MM UNLESS OTHERWISE NOTED.

Master	MBNL/EE/HUB	Project	Purpose of Issue	Issue
M003	MBNL	NTQ	GA	C
Date	06/11/2018	Revision / Upgrade Description		
Drawn	S. Taylor	NGR Corrected		
Checked	D. Archer			
Approved	P. Howard			
Master	MBNL/EE/HUB	Project	Purpose of Issue	Issue
M002	MBNL	NTQ	GA	B
Date	11/10/2018	Revision / Upgrade Description		
Drawn	S. Taylor	Bearing corrected		
Checked	D. Archer			
Approved	P. Howard			
Master	MBNL/EE/HUB	Project	Purpose of Issue	Issue
M001	MBNL	NTQ	GA	A
Date	03/10/2018	Revision / Upgrade Description		
Drawn	A. Fanning	First Issue		
Checked	D. Archer			
Approved	P. Howard			

MBNL

Mobile Broadband Network Limited
Sixth Floor, Thames Tower, Station Road, Reading, RG1 1LX

WHP Telecoms
Unit 1 Maple Park,
Low Fields Avenue, Leeds
LS12 6HH

Tel: 01133023550
e-mail: info@whptelecoms.com

Site Name: MOSTON LANE DNS

Site ID: 1501543

Address: MOSTON LANE
MANCHESTER
M9 4JD

Title: 250 PROPOSED SHARED ELEVATION A

Project: NTQ

Purpose of Issue: GENERAL ARRANGEMENT

EE Cell ID:	MBNL Cell ID:	3UK Cell ID:
76341	MAN402	M0797

Master Drawing No: 1501543_MAN402_76341_M0797_M003

Issue: C