


PROPOSED SECTION AA
1:100 @ A3

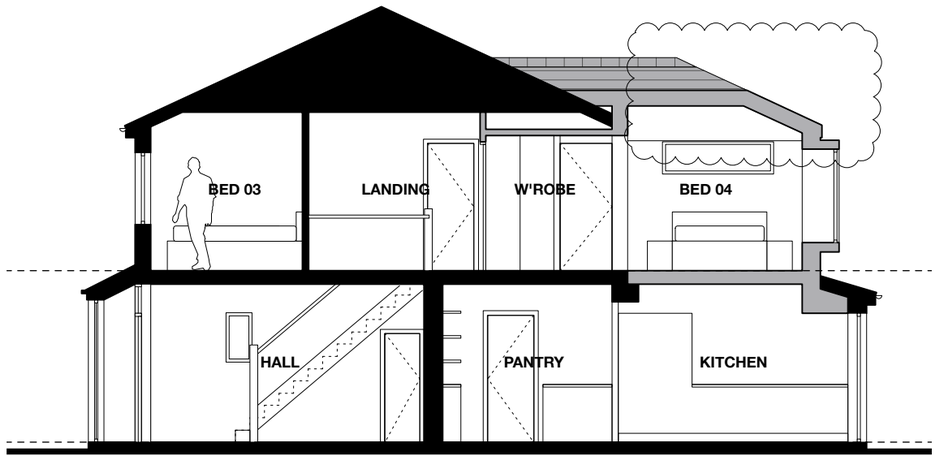

PROPOSED SECTION BB
1:100 @ A3

FOR PLANNING

REV.	DATE	DESCRIPTION
A	14.11.18	NEW EXTENSION ROOF CHANGED TO HIPPED
-	03.11.18	PLANNING SUBMISSION

CLIENT: MR & MRS HAIGH
PROJECT TITLE: HOUSE EXTENSION & REMODELLING
ADDRESS: 89 EGERTON ROAD SOUTH, CHORLTON, MANCHESTER M21 0YH
DRAWING TITLE: PROPOSED SECTIONS
DRAWING NO: 021_P_009A | SCALE: 1:100 @ A3 | DATE: SEPTEMBER 2018

ALEX MELHUISH
ARCHITECTURE

19 OLDFIELD ROAD,
SALE
MANCHESTER
M33 2AP
T 07743219570
E alex_melhuish@hotmail .com