
V 1.4

SITE LOCATION

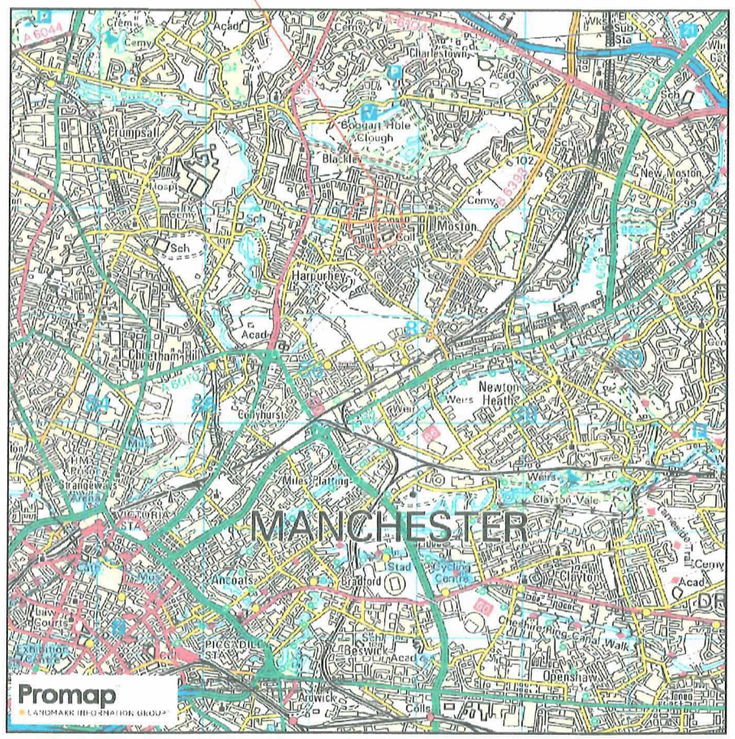


Reproduced by permission of Ordnance Survey on behalf of the Controller of Her Majesty's Stationery Office
All rights reserved. © Crown Copyright licence no. 100022432

0m 1km 2km


SITE AREA PLAN
SCALE 1:50,000



SITE PHOTOGRAPH

N

SITE LOCATION

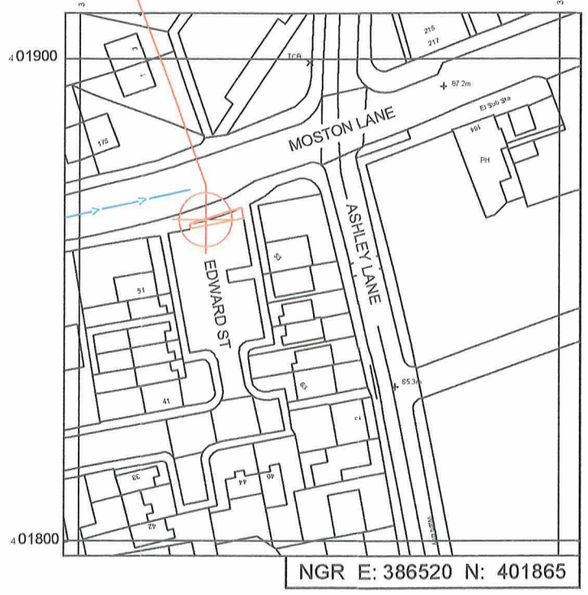


Reproduced by permission of Ordnance Survey on behalf of the Controller of Her Majesty's Stationery Office
All rights reserved. © Crown Copyright licence no. 100022432

0m 10m 50m

SITE LOCATION PLAN
SCALE 1:1250

GOOGLE MAPS QR CODE

NOTES:

1. ALL DIMENSIONS IN MM UNLESS OTHERWISE NOTED.

DIRECTIONS TO SITE:

SITE PROVIDER'S PROPERTY BOUNDARY:
ACCESS ROUTE TO SITE:
LEASE ACCESS ROUTE:

PLANNING AND BUILDING CONTROL
2 3 NOV 2018

| Drawn | DESIGNED | Project | Purpose of Issue | Issue |
|---|---|---|---|---|
| M003 | MBNL | NTQ | GA | C |
| Date | 06/11/2018 | Revision/Upgrade Description | | |
| Drawn | S. Taylor | NGR Corrected | | |
| Checked | D. Archer | | | |
| Approved | P. Howard | | | |
| Drawn | DESIGNED | Project | Purpose of Issue | Issue |
| M002 | MBNL | NTQ | GA | B |
| Date | 11/10/2018 | Revision/Upgrade Description | | |
| Drawn | S. Taylor | Bearing corrected | | |
| Checked | D. Archer | | | |
| Approved | P. Howard | | | |
| Drawn | DESIGNED | Project | Purpose of Issue | Issue |
| M001 | MBNL | NTQ | GA | A |
| Date | 03/10/2018 | Revision/Upgrade Description | | |
| Drawn | A. Fanning | First Issue | | |
| Checked | D. Archer | | | |
| Approved | P. Howard | | | |

MBNL

Mobile Broadband Network Limited
Sixth Floor, Thames Tower, Station Road, Reading, RG1 1LX

WHP Telecoms
Unit 1 Maple Park,
Low Fields Avenue, Leeds
LS12 6HH

Tel: 01133023550
e-mail: info@whptelecoms.com

Site Name: MOSTON LANE DNS

Site ID: 1501543

Address:
MOSTON LANE
MANCHESTER
M9 4JD

Title: 002 SITE LOCATION PLAN

Project: NTQ

Purpose of Issue: GENERAL ARRANGEMENT

| EE Cell ID: | MBNL Cell ID: | 3UK Cell ID: |
|---|---|---|
| 76341 | MAN402 | M0797 |

Master Drawing No: 1501543_MAN402_76341_M0797_M003 | Issue: C

100mm
50mm
10mm