
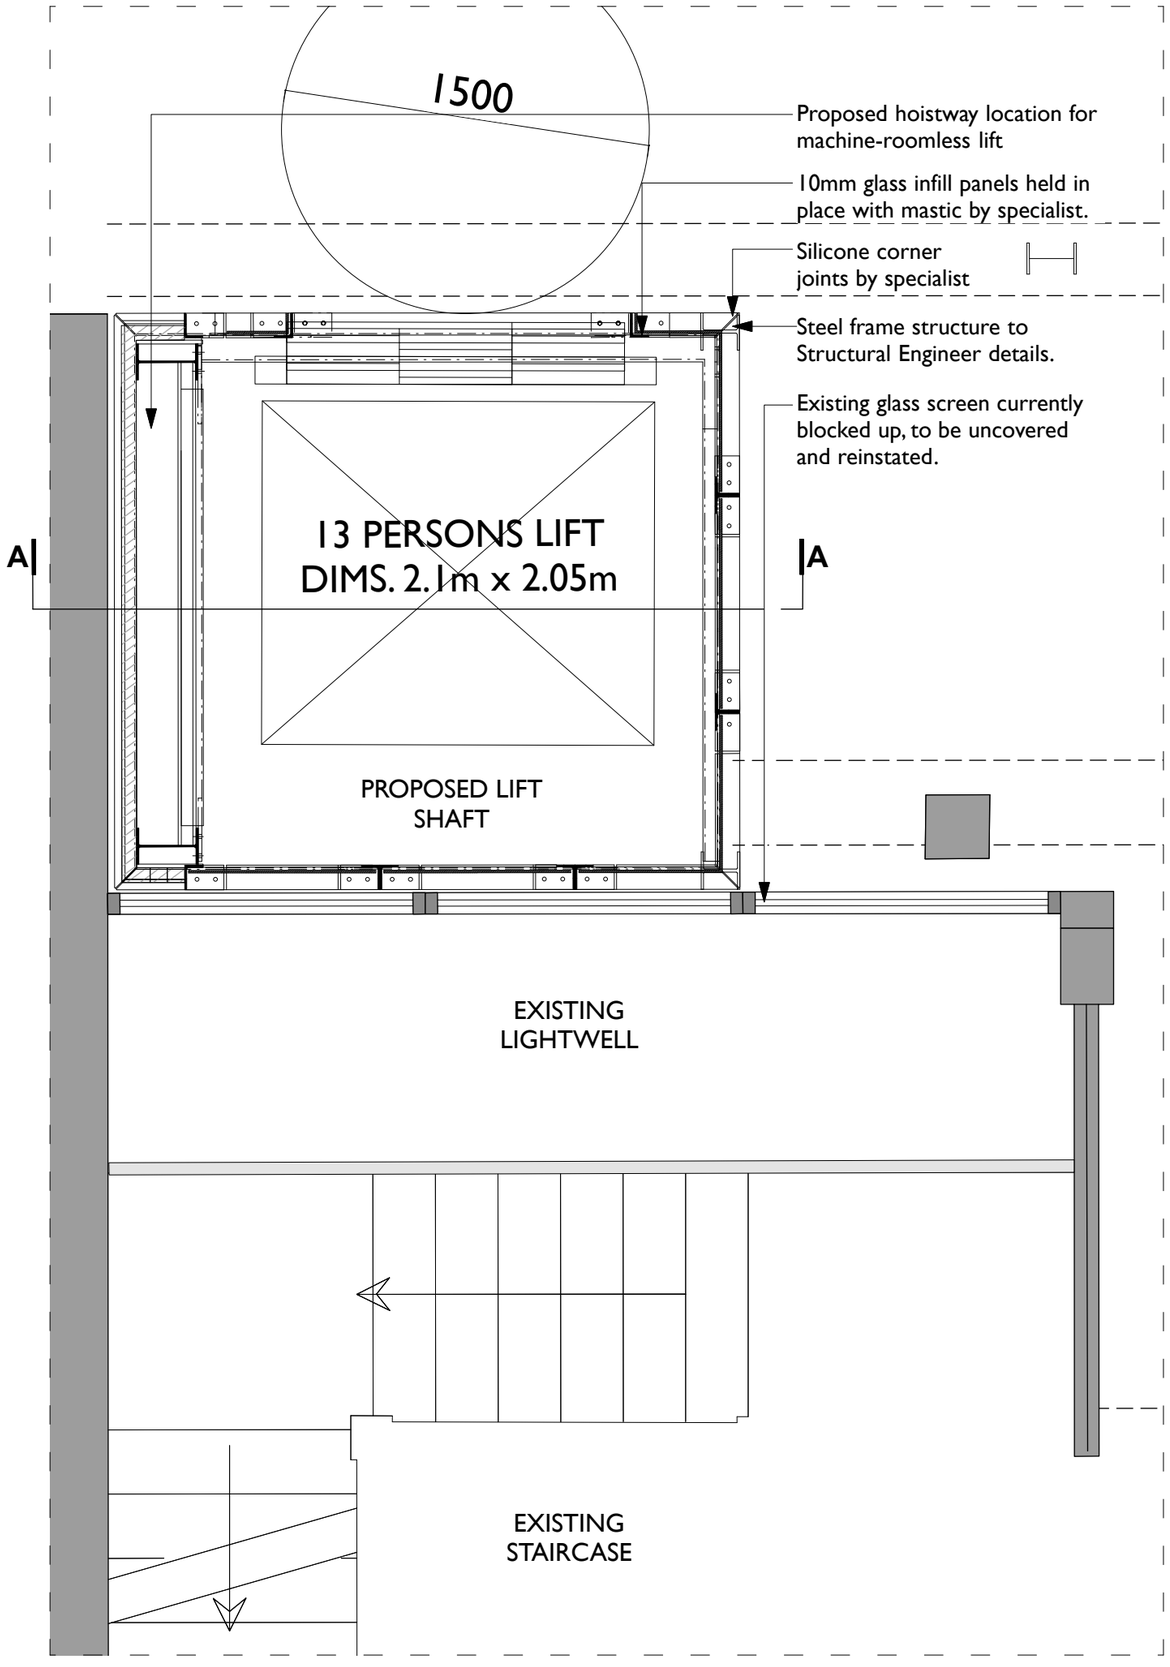


PLAN 1:25

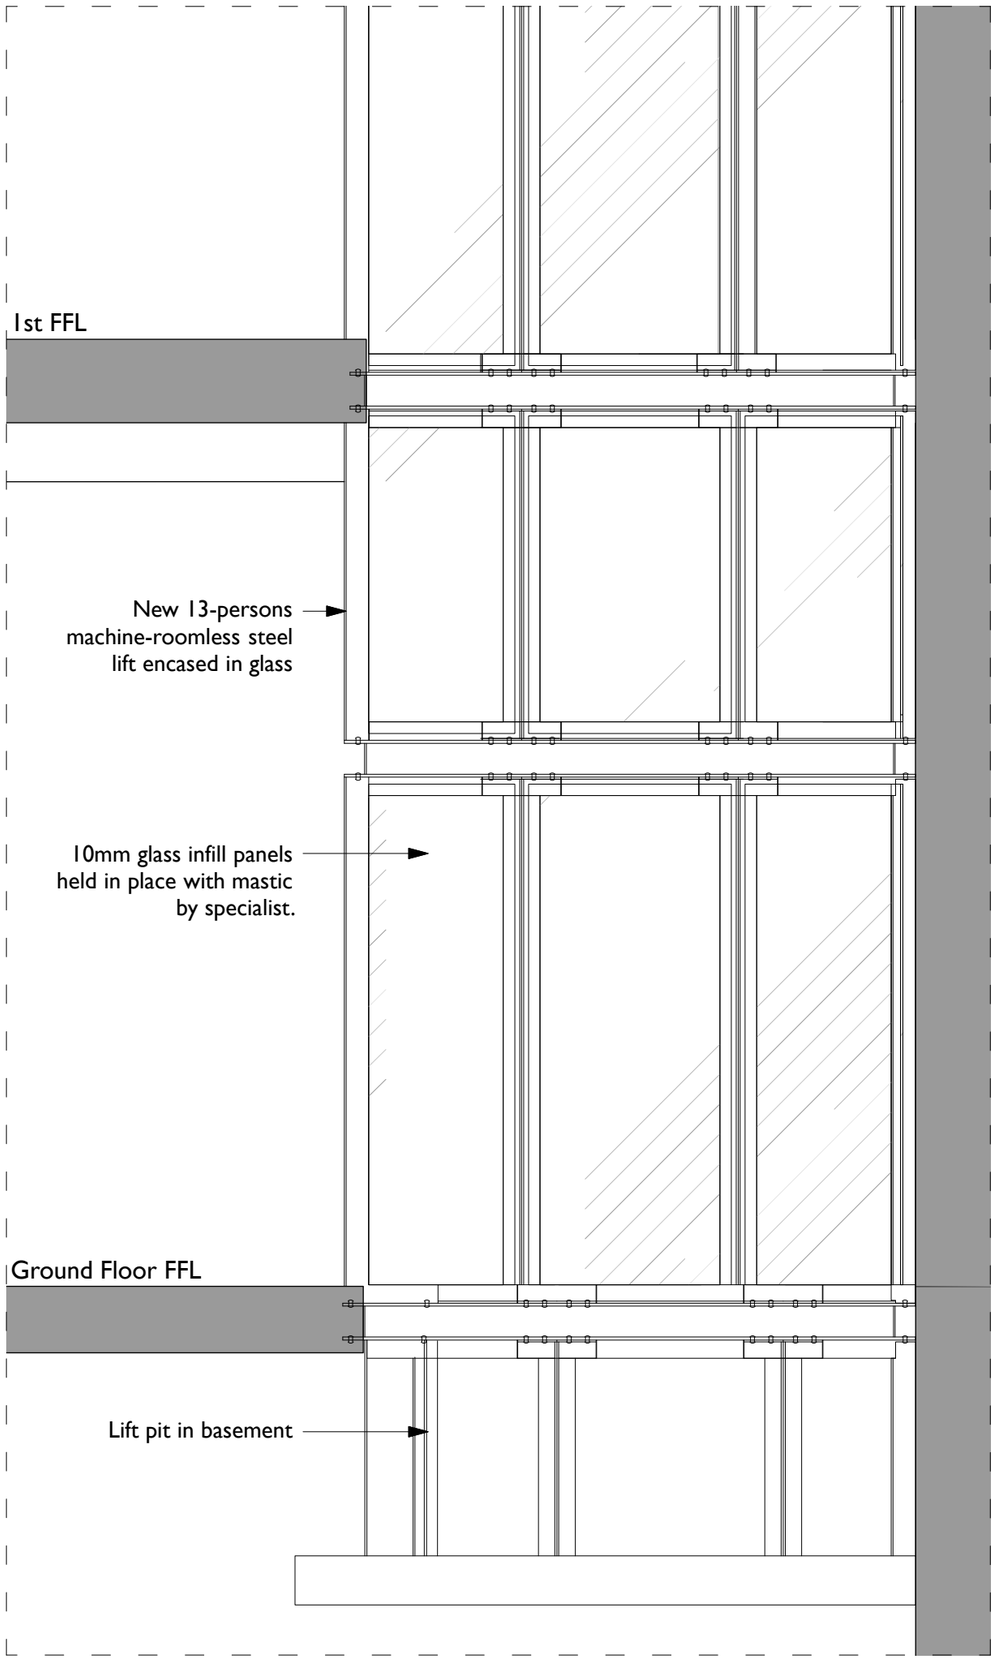

SECTION A-A 1:25

COPYRIGHT OF ATELIER MB LTD
DO NOT SCALE FROM THIS DRAWING
DIMENSIONS TO BE CHECKED ON SITE

All dimensions to be checked on site prior to any commencing work.

KEY

- Existing
- Downstand beams
- Extent of works
- Proposed

Rev	Note	DRN	CHK
A 10.10.18	Lift rotated to match updated plans	RD	ZS

8-16
Newton Street

Lift Details
Proposed

scheme	1665
drwg no.	**P(430)**
rev	A
scale	1:20@A3
date first drawn	Apr 18
drawn	RD

***SK** sketch **P** proposed **T** tender **C** construction **AB** asbuilt*

www.ateliermb.co.uk
t 0161 236 0051
e architect@ateliermb.co.uk

Atelier MB
Urban Architects