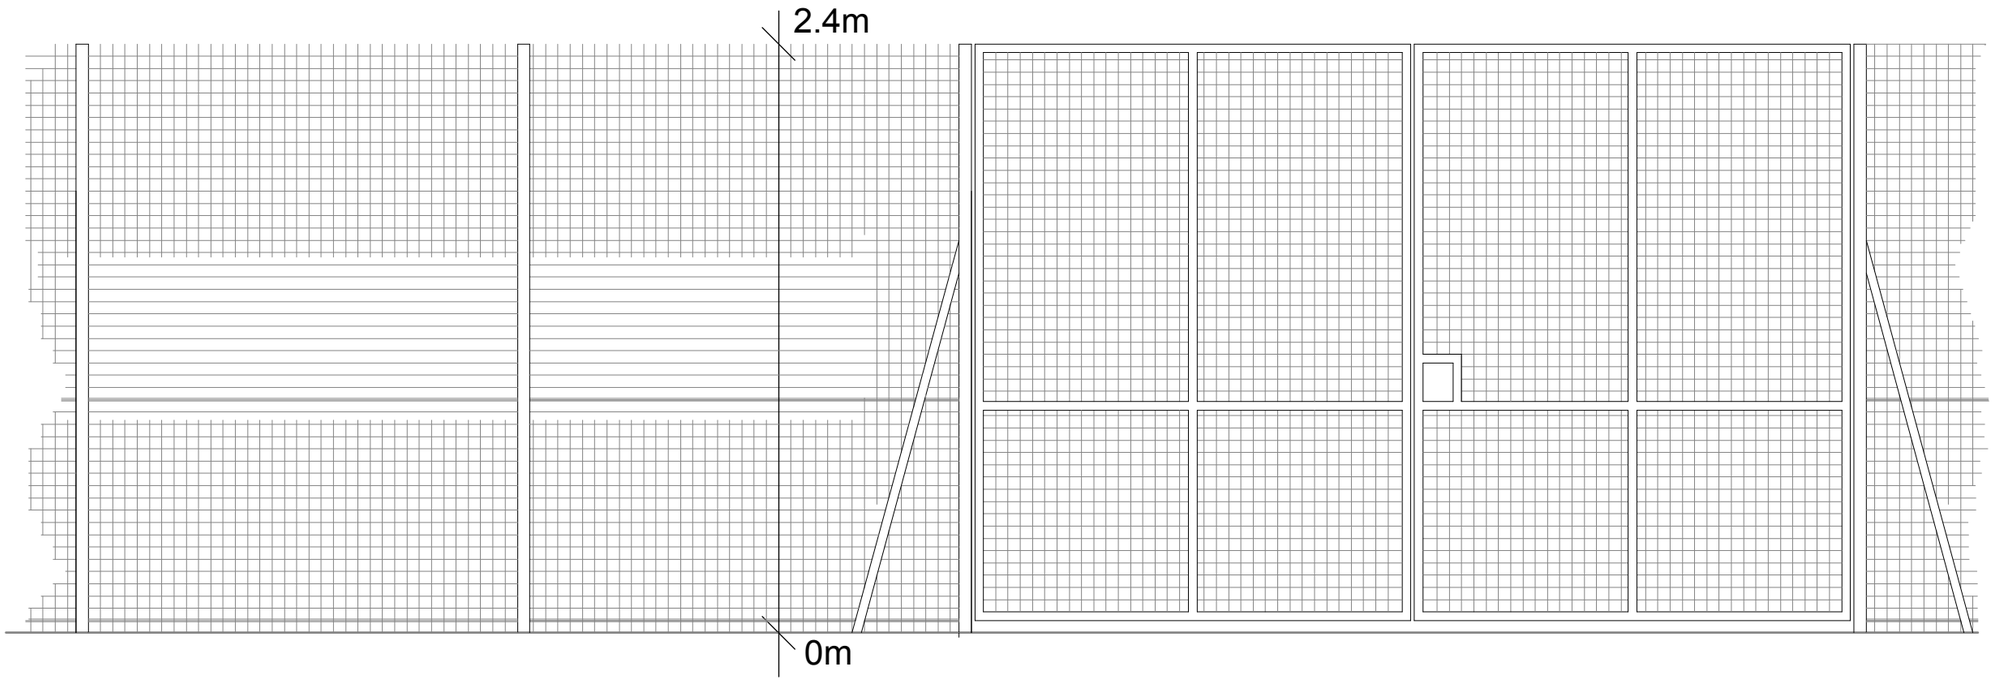

Typical Elevation (Scale 1:25 @ A3)



Perimeter Secure Fence - 2.4m High Standard 50x50mm Welded Mesh in Green Finish (NTS)

©2015 RPS Group

Notes
1. This drawing has been prepared in accordance with the scope of RPS's appointment with its client and is subject to the terms and conditions of that appointment. RPS accepts no liability for any use of this document other than by its client and only for the purposes for which it was prepared and provided.
2. If received electronically it is the recipients responsibility to print to correct scale. Only written dimensions should be used.

Legend

Rev	Description	Date	Initial	Checked

RPS

20 Western Avenue, Milton Park, Abingdon, Oxfordshire, OX14 4SH
T: +44(0)1235 821888 **E:** rpsox@rpsgroup.com **F:** +44(0)1235 834698

Client STOR 128 Ltd.

Project Ashton STOR

Title Proposed Site Access Gate & Security Fence Detail.

Status	Drawn By	PM/Checked by
Draft	AJC	RT
Job Ref	Scale @ A3	Date Created
OXF9722	1:25	Oct-16

Drawing Number 9722-0006-01

Rev .

rpsgroup.com/uk

9722-0006-01.vwx