PURPOSE OF ISSUE	PLANNING

Do not scale from this drawing. All information should be checked by the contractor on site before commencing work. Any discreprencies should be reported to the architect immediately. All rights are reserved and are not transferable. Unauthorised reproductions of this drawing are not permitted.

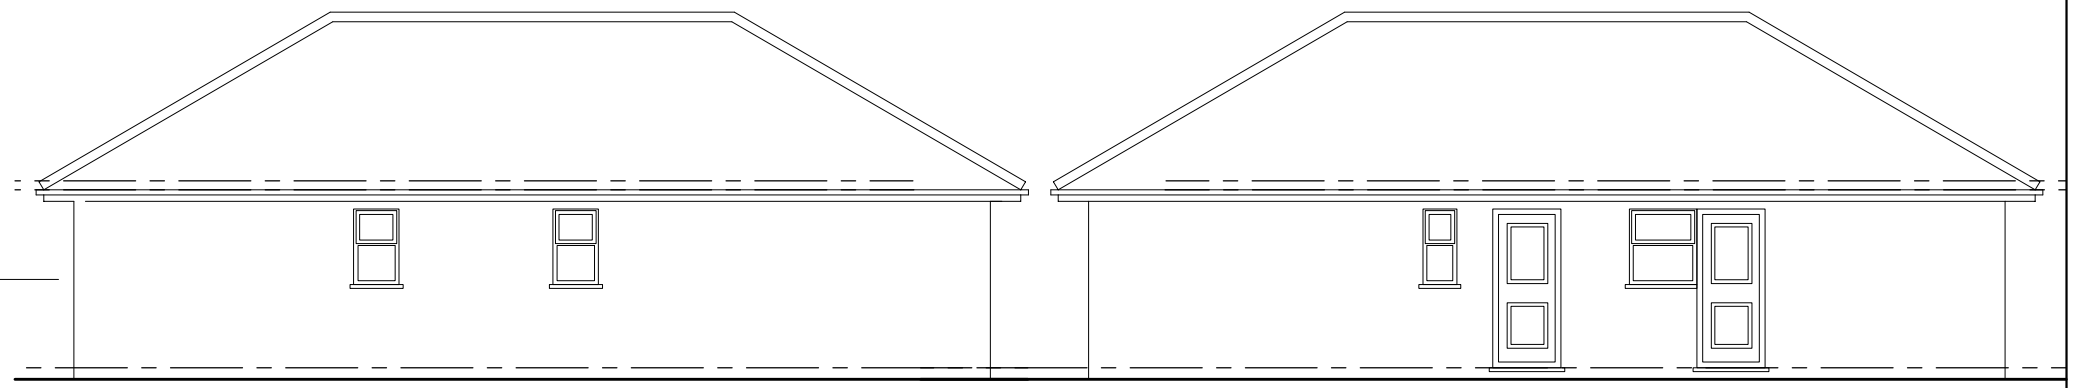

EXISTING SIDE ELEVATION

EXISTING SIDE ELEVATION

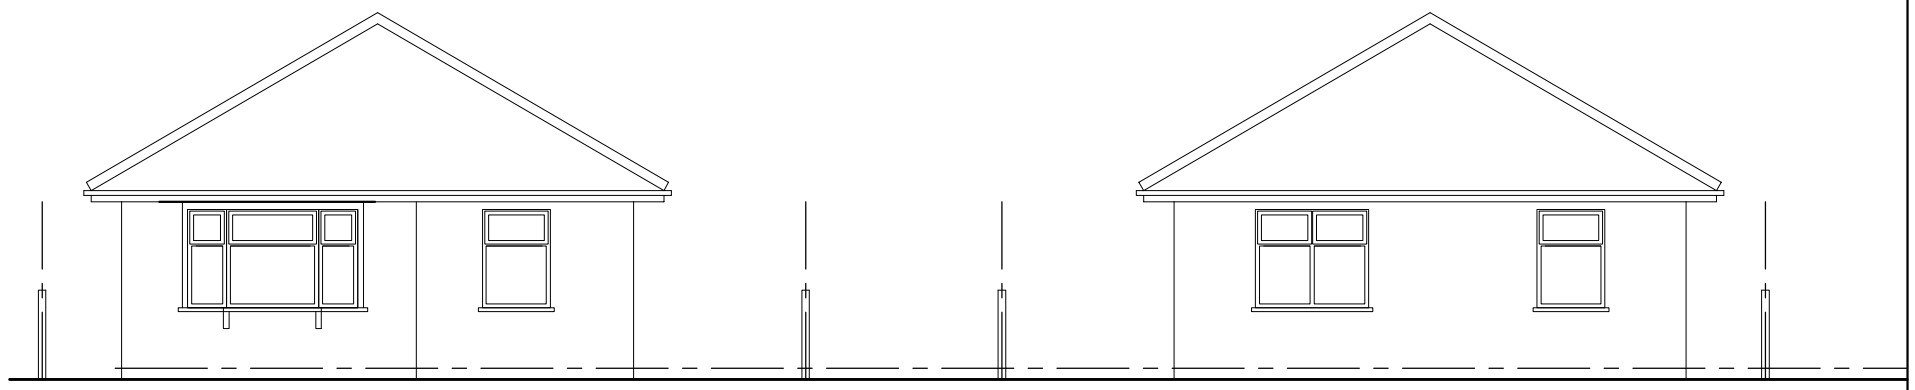

EXISTING FRONT ELEVATION

EXISTING REAR ELEVATION

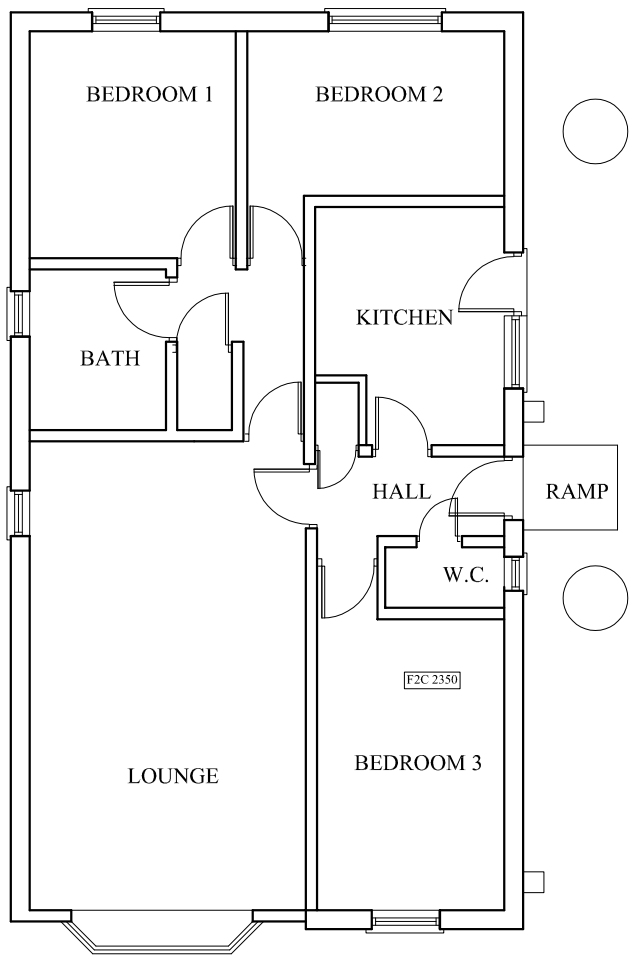

EXISTING GROUND FLOOR PLAN

PROJECT
21, Montcliffe Crescent, Whalley Range

CLIENT
Mr. Abid Hussain

DRAWING TITLE
Existing Plan

JOB No -

DRAWING No NA-P01

SCALE 1:100@A3

DATE Mar. 2019

REVISION -

t: 0782 895 3405
e: niamat@hotmail.co.uk

na design