

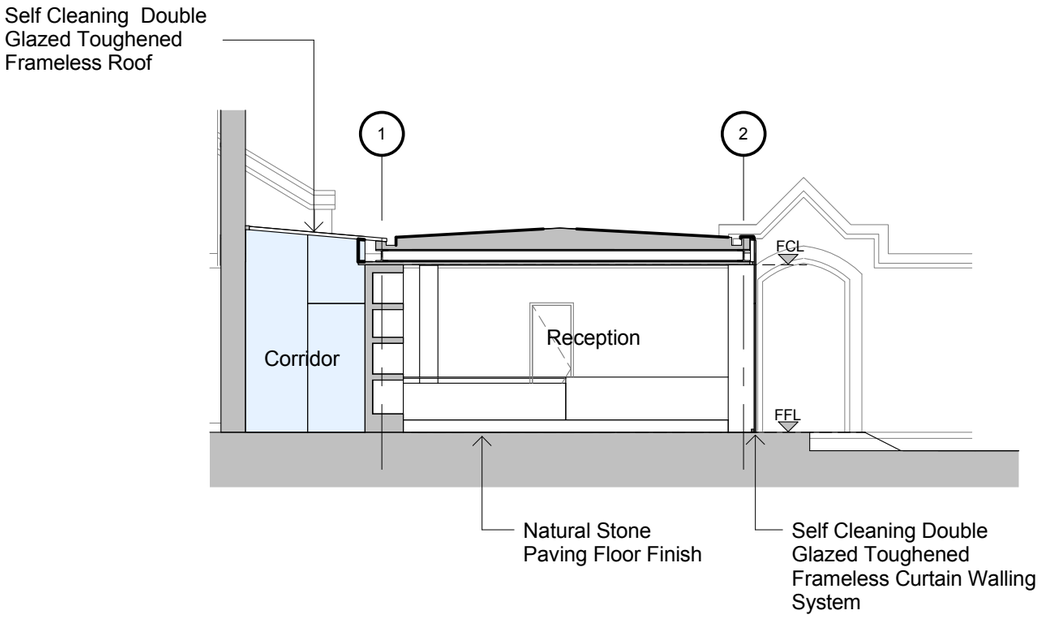


1 Section A-A
1 : 100

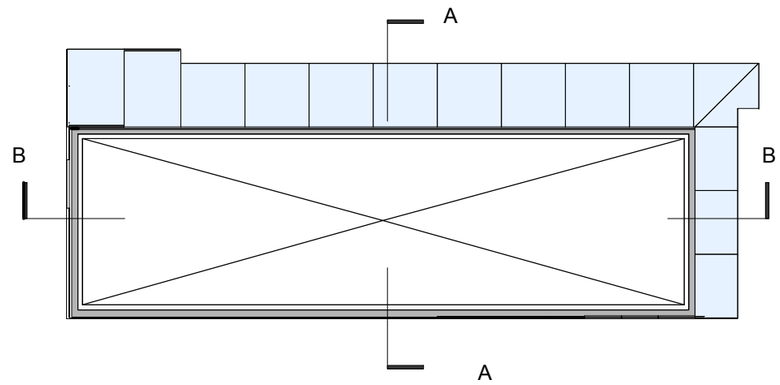

KEY PLAN

Profiled Metal Deck Roof on top of structure steel frame with single ply roof membrane. Integral gutters on tapered insulation laid to fall. Internal RWP encased with structural steel column.

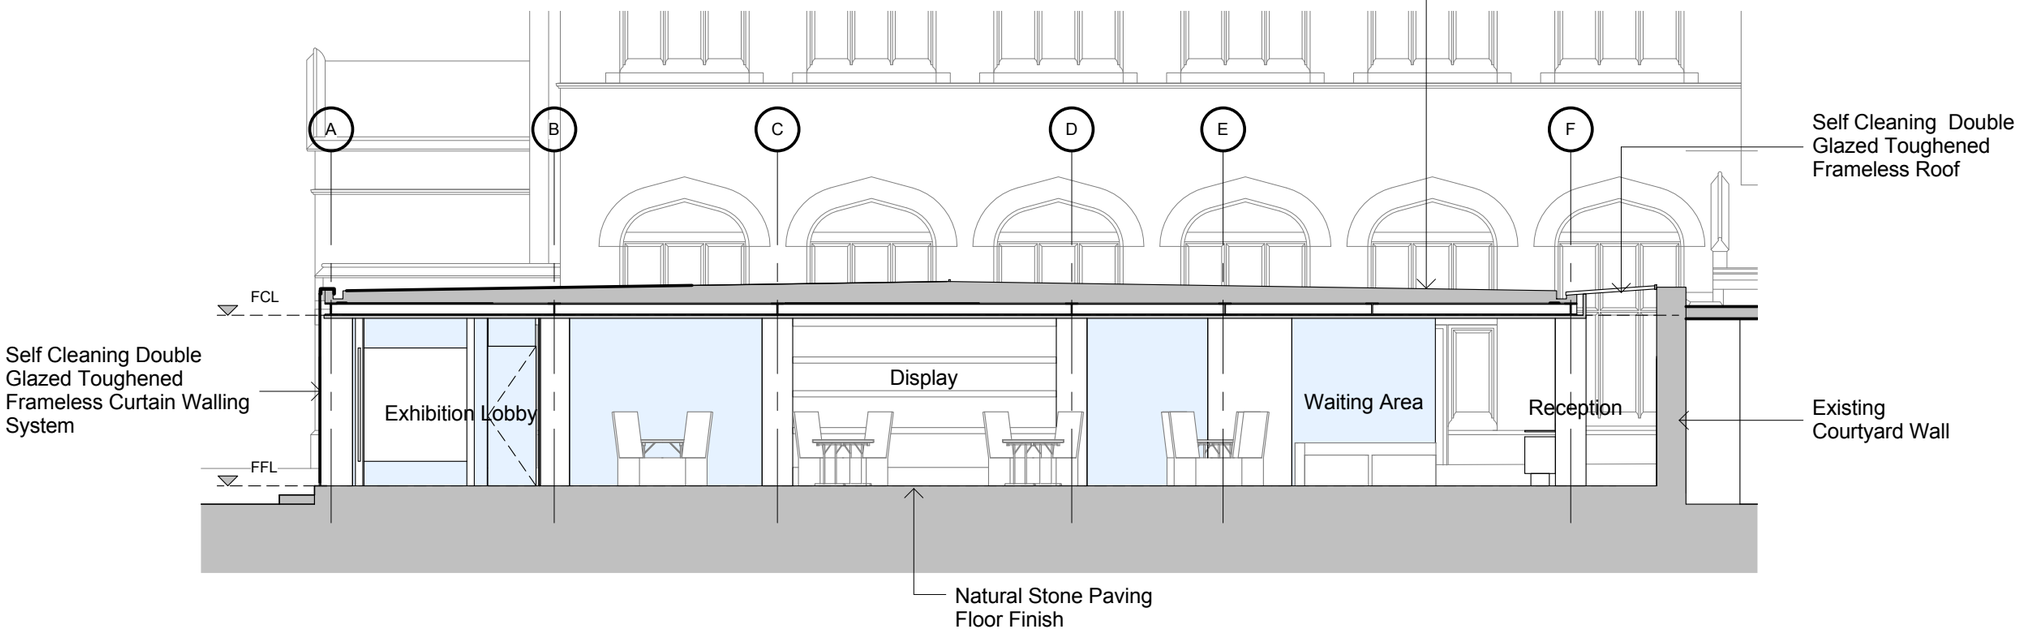

2 Section BB
1 : 100

RIBA Chartered Practice

General Notes

The Architect shall have no responsibility for any use made of this document other than for that which it was prepared and issued. All dimensions should be checked on site. Do not scale from this drawing. To be read in conjunction with all other Consultant's drawings. The Architect to be immediately notified of any discrepancies.

Copyright on this drawing retained by the Architect.

No.	Date	Dwn	Chk	App	Revision or reason for issue
B	31/12/18	SA			Amended Drawings
A	26/11/18	SA			Amended Drawings
-	23/11/18	SA			Initial Issue

Client
BRITISH MUSLIM HERITAGE CENTRE

createitstudios Architects & Designers
Create It Studios (NW) Ltd
Universal Square
Devonshire Street North
Manchester M12 6JH
0161 974 6165
www.createitstudios.co.uk
info@createitstudios.co.uk

Project Title
British Muslim Heritage Centre
Glass Reception

Scale / North Point
As indicated

Drawing Title
Proposed Sections

Drawing Number
A1038(02)AP005

Revision
B

Drawing Status
Preliminary