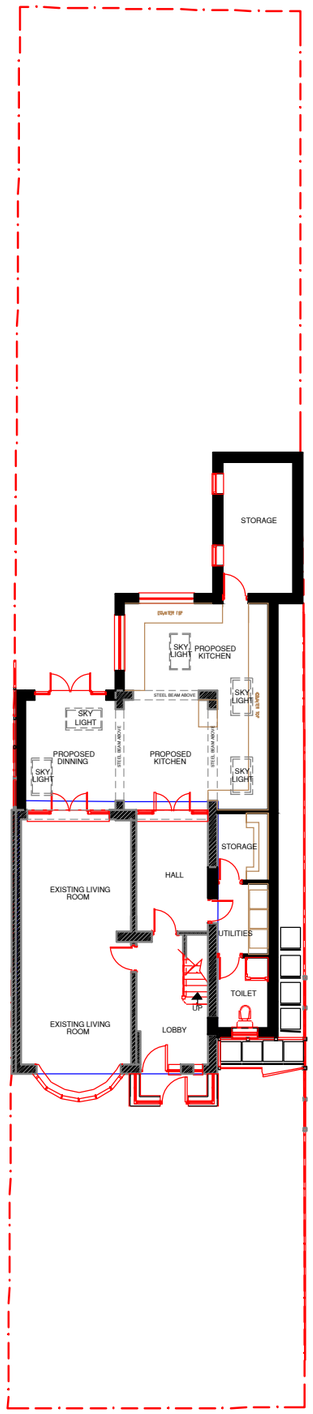

Rev : ..

Date: SEP 2018

PROJECT: 62 DUDLEY ROAD, MANCHESTER,

TITLE: PROPOSED SITE PLAN

Scale: 1:200

Date: DEC 2018

Dwg. No: 06

REV	DATE	DESCRIPTION

Arch Designs. Tel: 07910600970

Project.62 DUDLEY ROAD.