

KEY PLAN

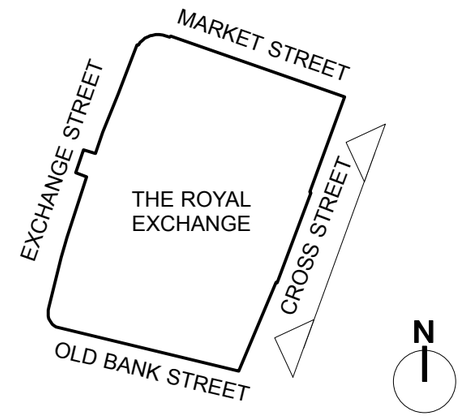

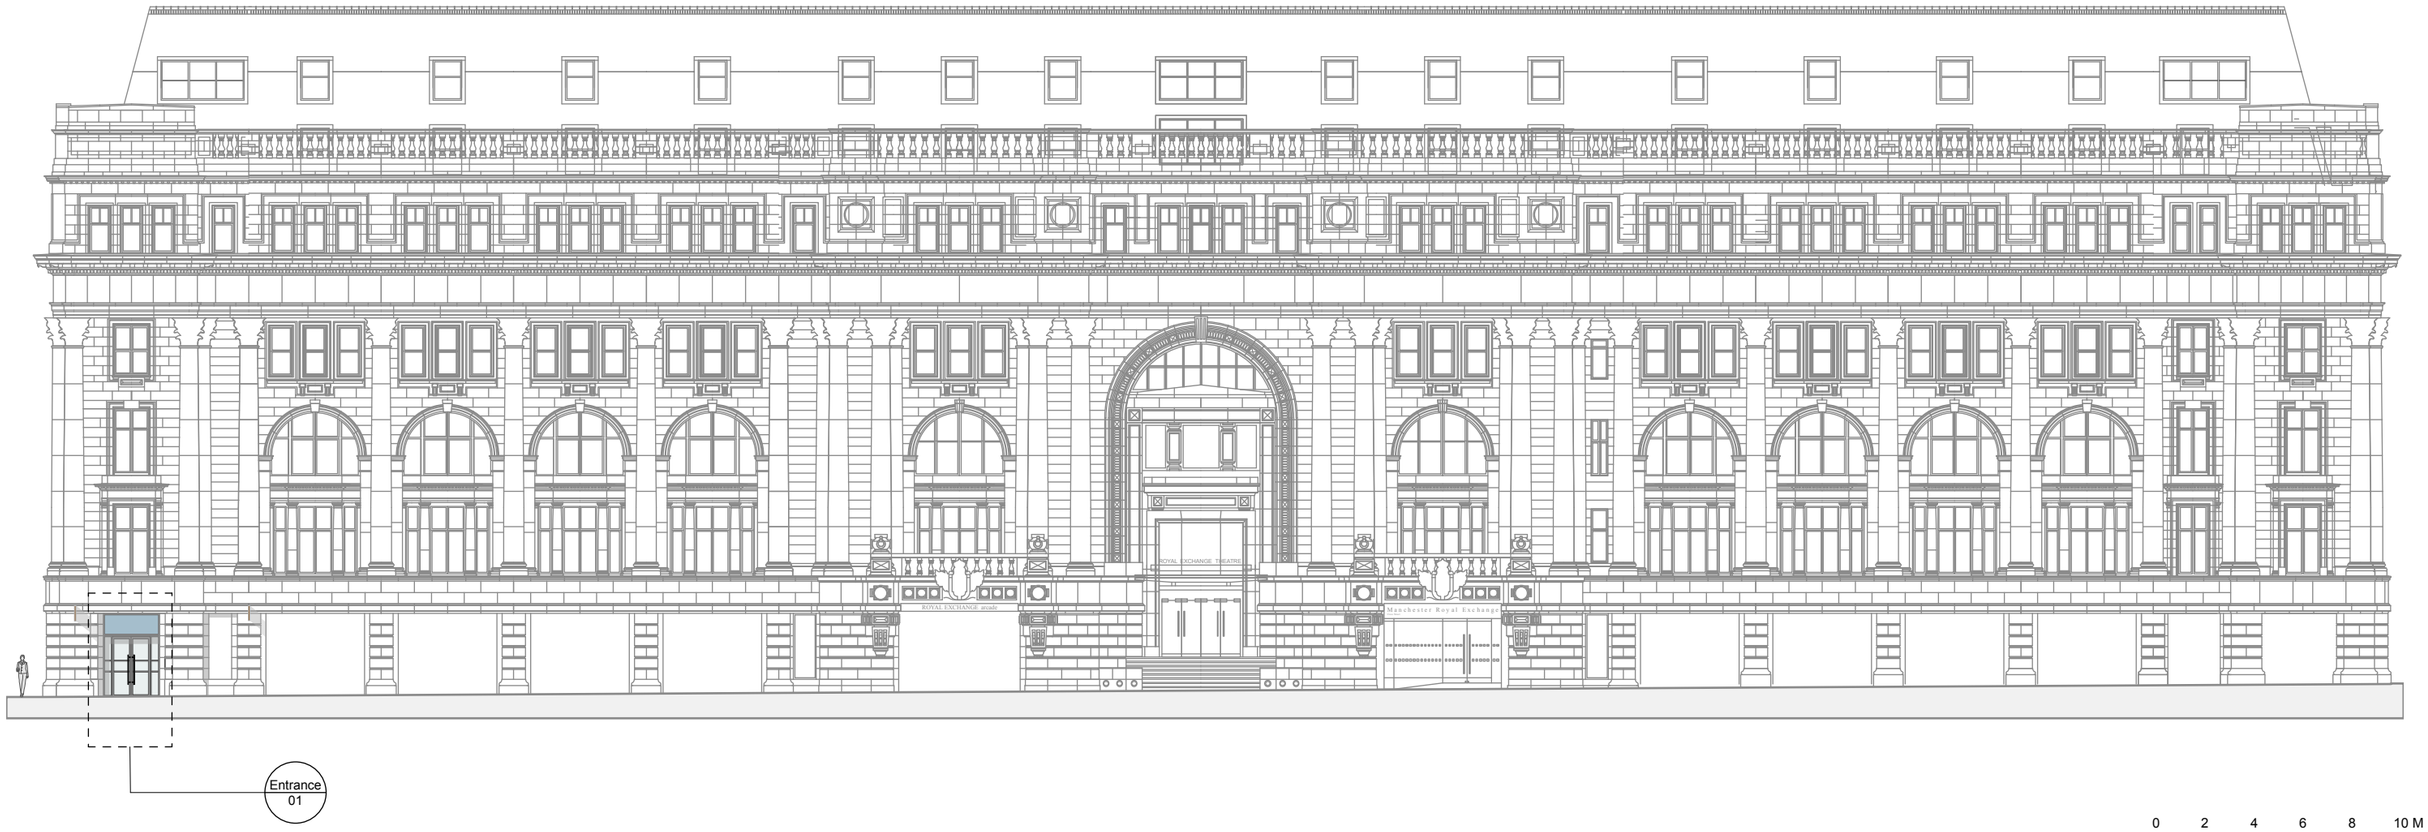

0 2 4 6 8 10 M

1 Existing Cross Street Entrance
Scale: 1:250

Revisions

P1 Issued for Planning 04.02.2019

Hutchison Kivotos Architects 2 Whites Grounds London SE1 3LA 020 7403 7323 email: info@hkarchitects.co.uk

PLANNING	**Dwg. No.** 316.PL.103
Project Manchester Royal Exchange	**Drawing title** Existing elevation - Cross Street
Client BVK	**Scale** 1:250 @ A3 **Rev** P1
	Drawn by VL **Date** Jan 2019

Do not scale. All dimensions to be confirmed on site.
Information contained in this drawing is the sole copyright of Hutchison Kivotos Architects Ltd. and is not to be reproduced without permission.