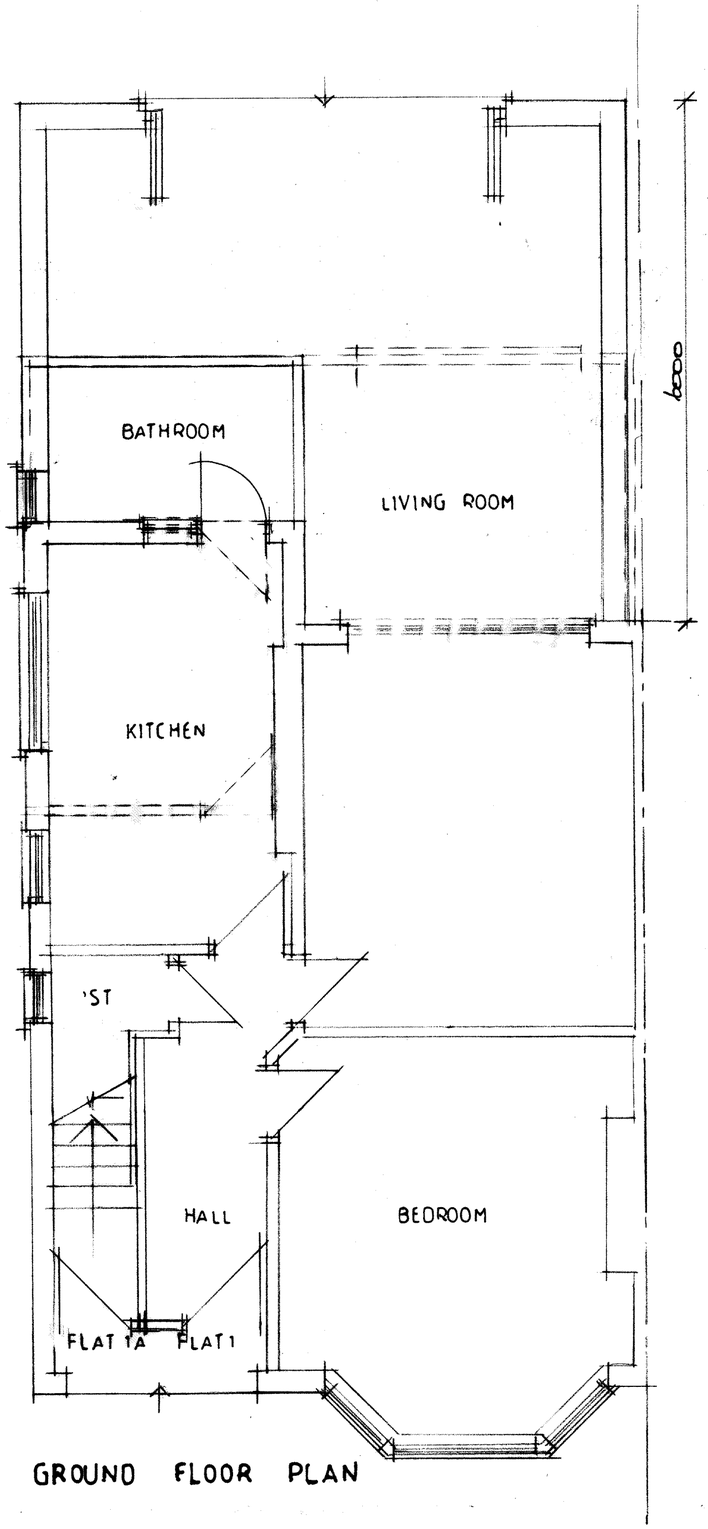

GROUND FLOOR PLAN

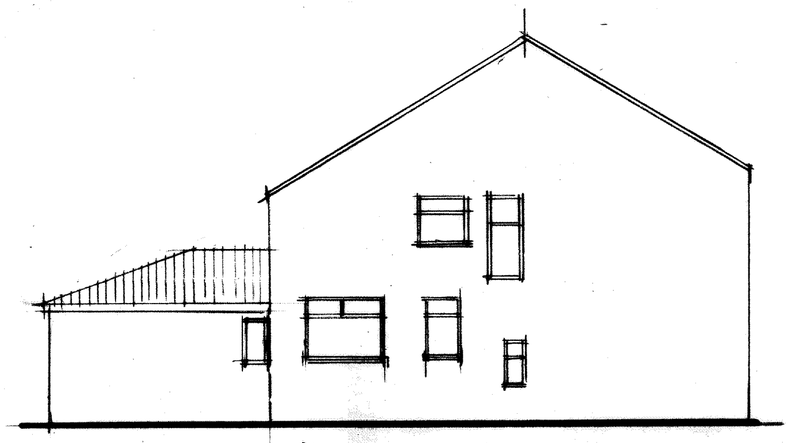

side

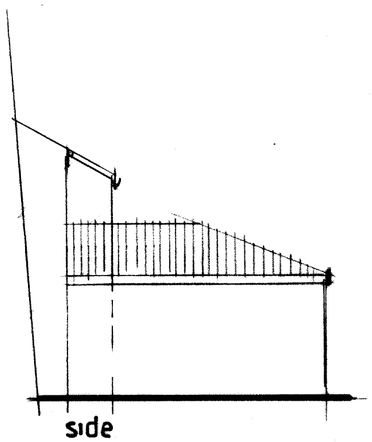

side

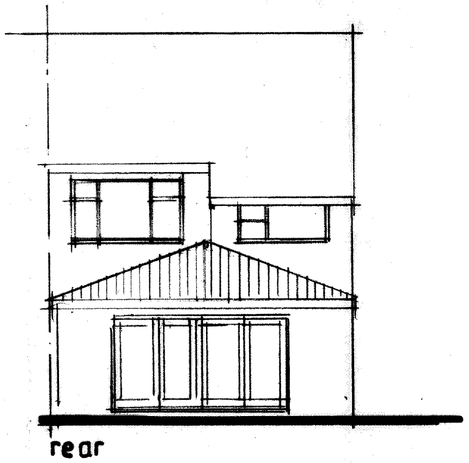

rear

CLIENT
MR M NAZAR
1 BROOKLYN AVENUE
OLD TRAFFORD M16 0BY

JOB TITLE
PROPOSED GROUND FLOOR
REAR EXTENSION

DRG. TITLE
SCHEME DRAWING

HOLBOROW ORMESHER + Limited

architectural & interior design

Station House
Adams Hill
Knutsford
Cheshire WA16 6DN

telephone : 01565 652275
fax : 01565 750501

ISSUE	ORIGINAL	1	2	3	4	5	6	7
REVISION								
DATE								
DRAWN								
CHECKED								
APPROVED								

SCALE 1·50 & 1·100 at A2

DRAWING NUMBER 1959/18/01

M 512650 R