
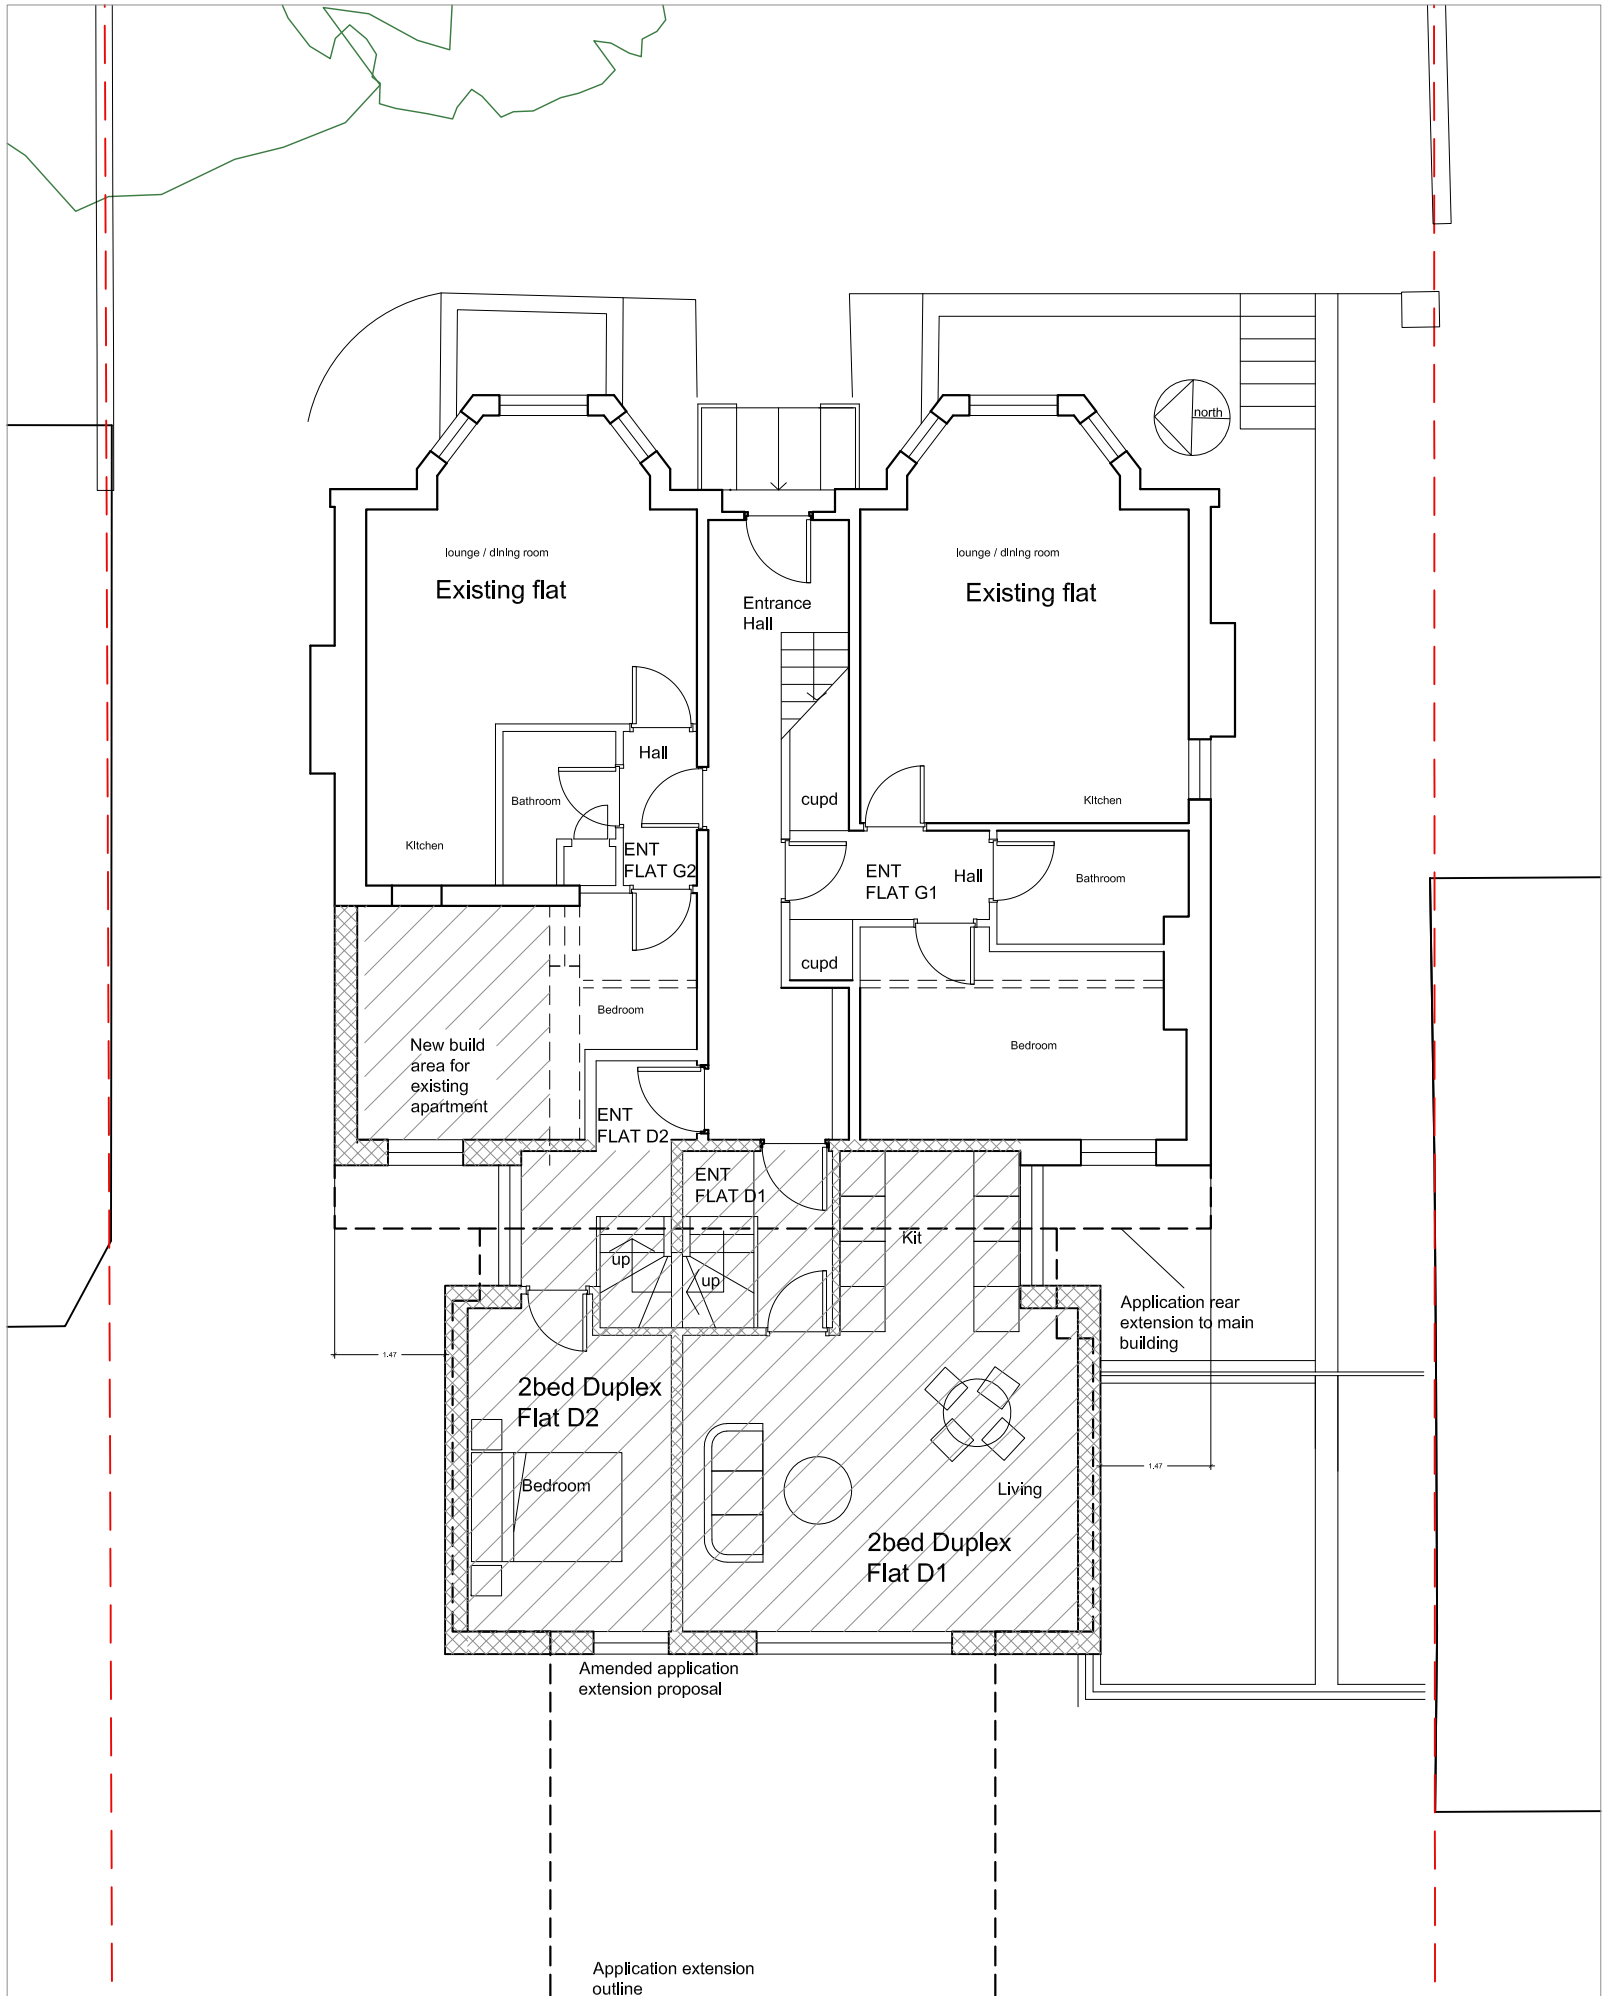


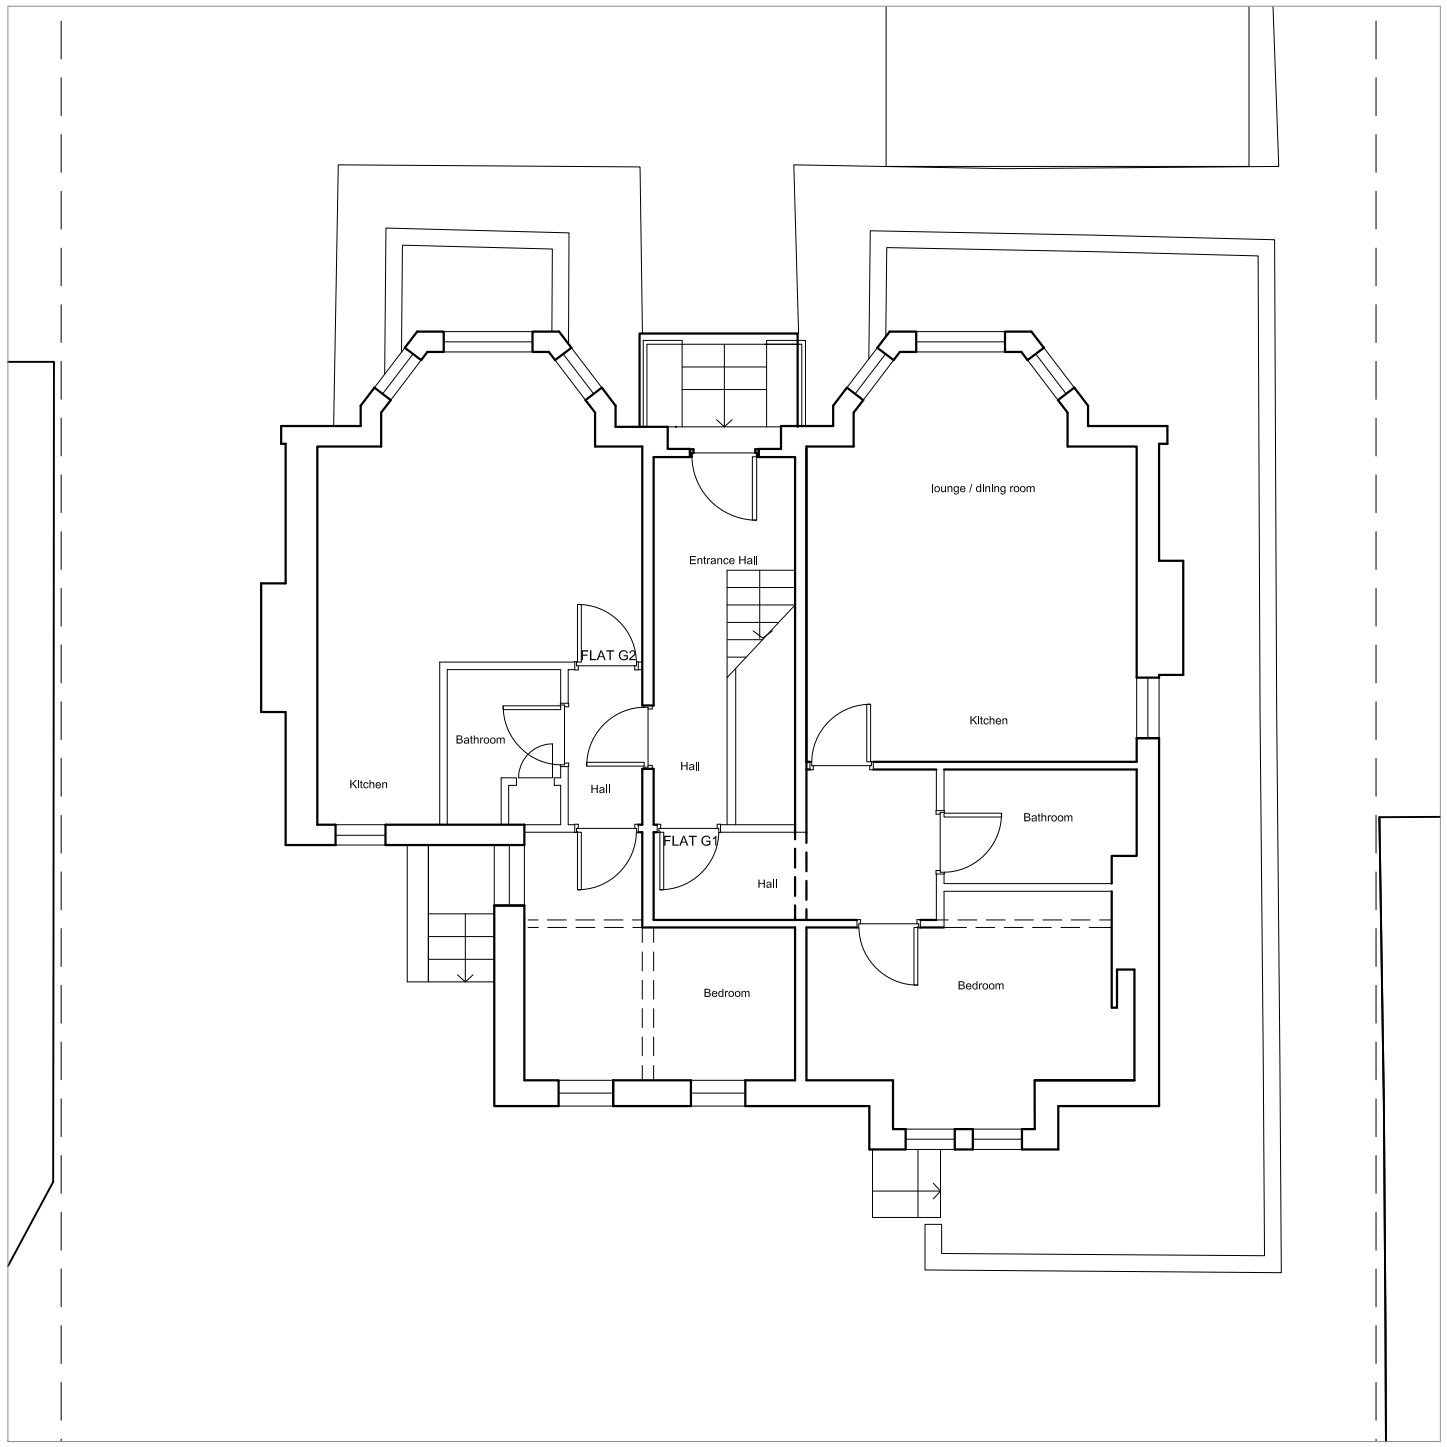

PROJECT	52 Alness rd, Whalley Range, Manchester. Refurbishment and Extension.	
SCALE	1 : 100 @ A3	CLIENT: Armistead Property Ltd
DWG No.	127-PL-GA3revB	DRAWING TITLE: Existing & Prop Grd floor plans.
CONTRACT NO: 127	STAGE CODE: planning	REV.: -

ISSUED		
	02/10/18	-
	18/12/18	a
	26/02/19	b

sj simon james arq ltd/**architects**
UK: 120 Grosvenor st, All Saints, Manchester, M1 7HL
Spain:Enrique Larreta 1, 4b, Chamartin, Madrid, 29036