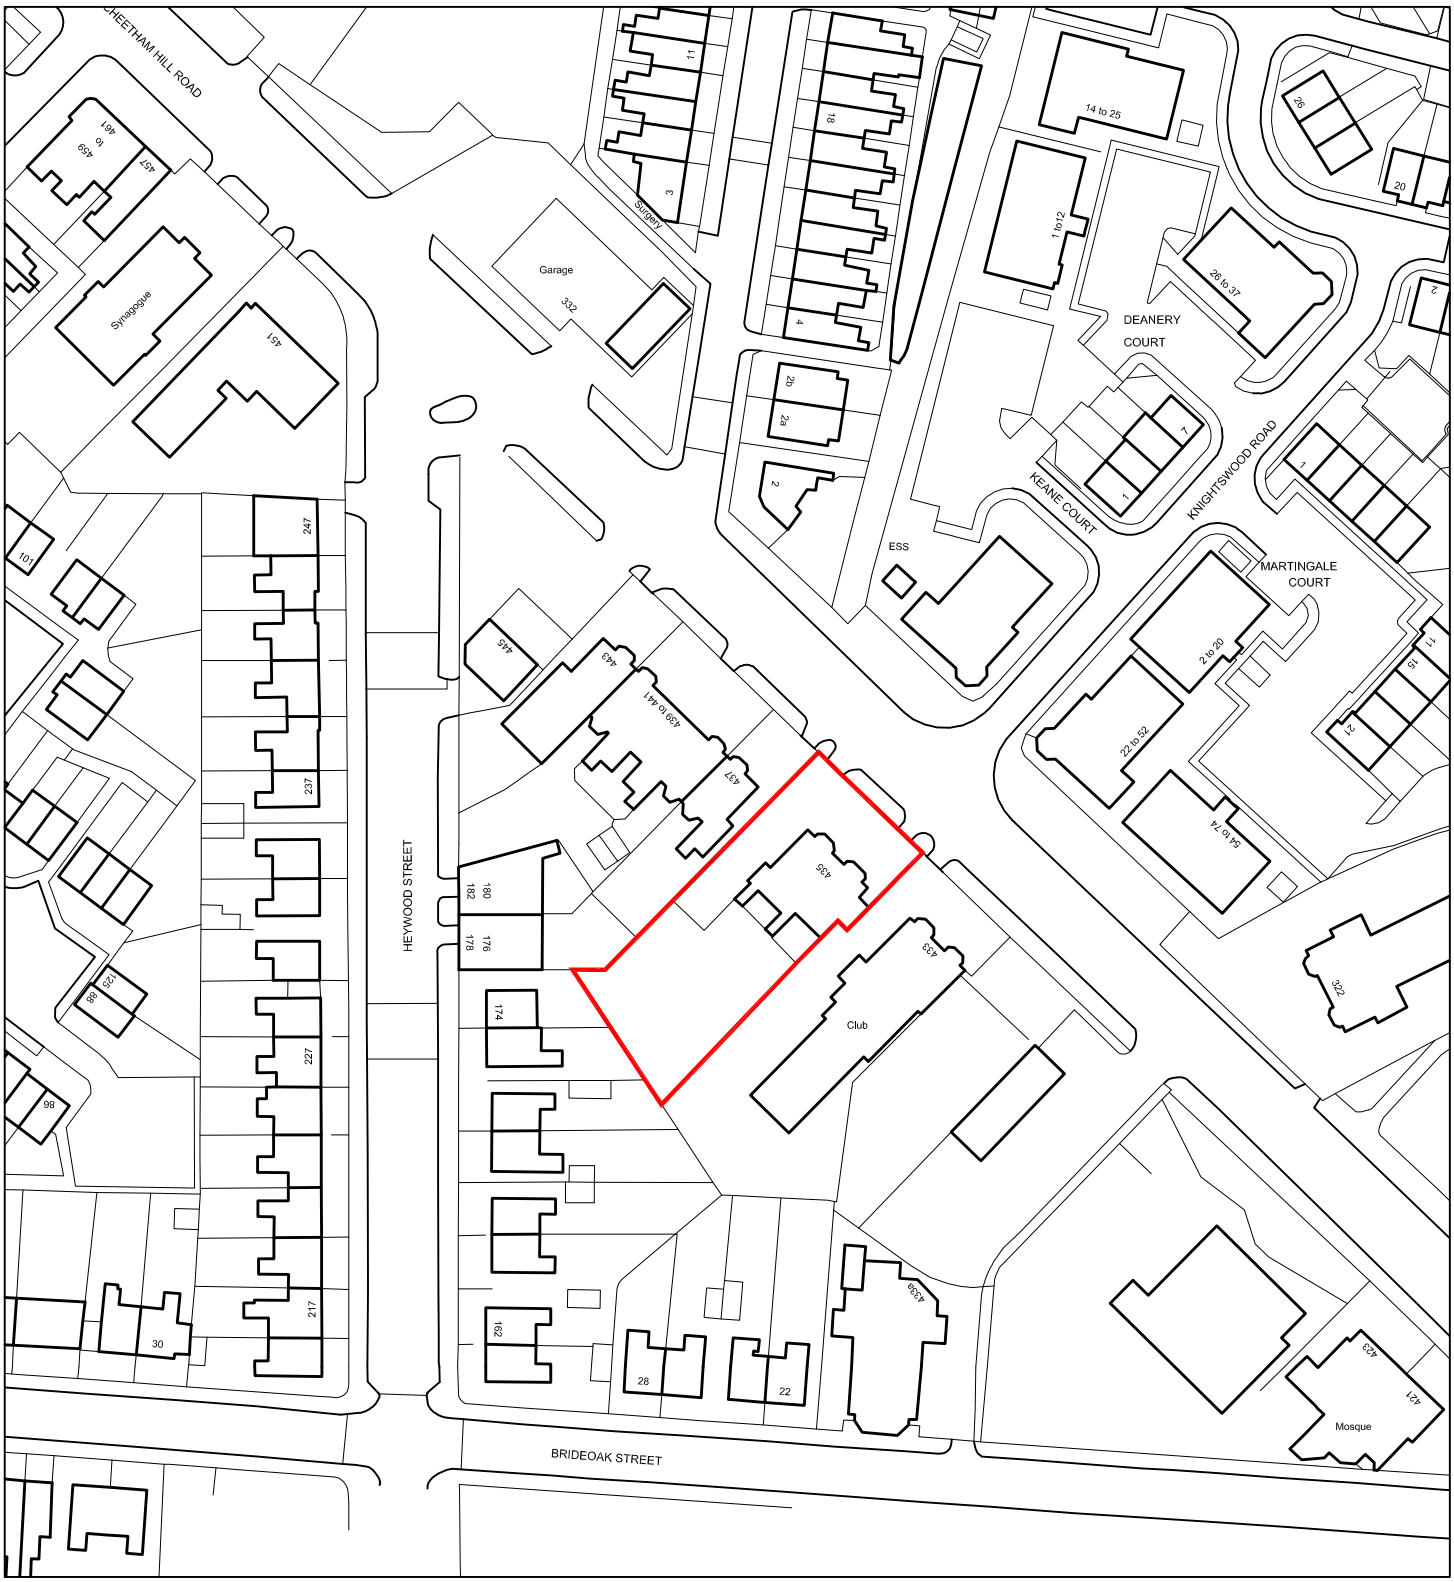

north

Mos Development *Design and Project Management*			Date 15-10-2018
Project Title	Proposed Change of Use	Address 453 Cheetham Hill Road , Manchester, M8 0PF	Dwg No. 02
Drawing Title	Location Plan		