

The provision of new showers to the basement and installation of new flue

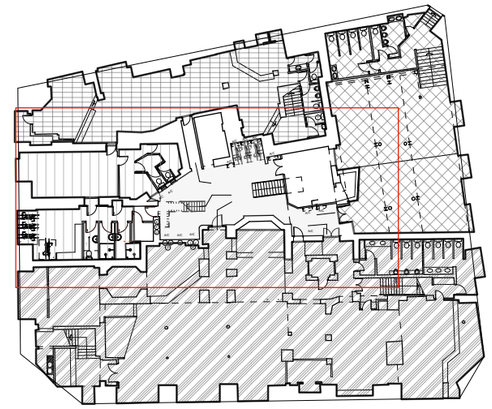


COPYRIGHT OF ATELIER MB LTD
DO NOT SCALE FROM THIS DRAWING
DIMENSIONS TO BE CHECKED ON SITE

Key

- Elevation reference marker
- Section reference marker
- Existing to be removed
- Proposed

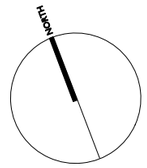

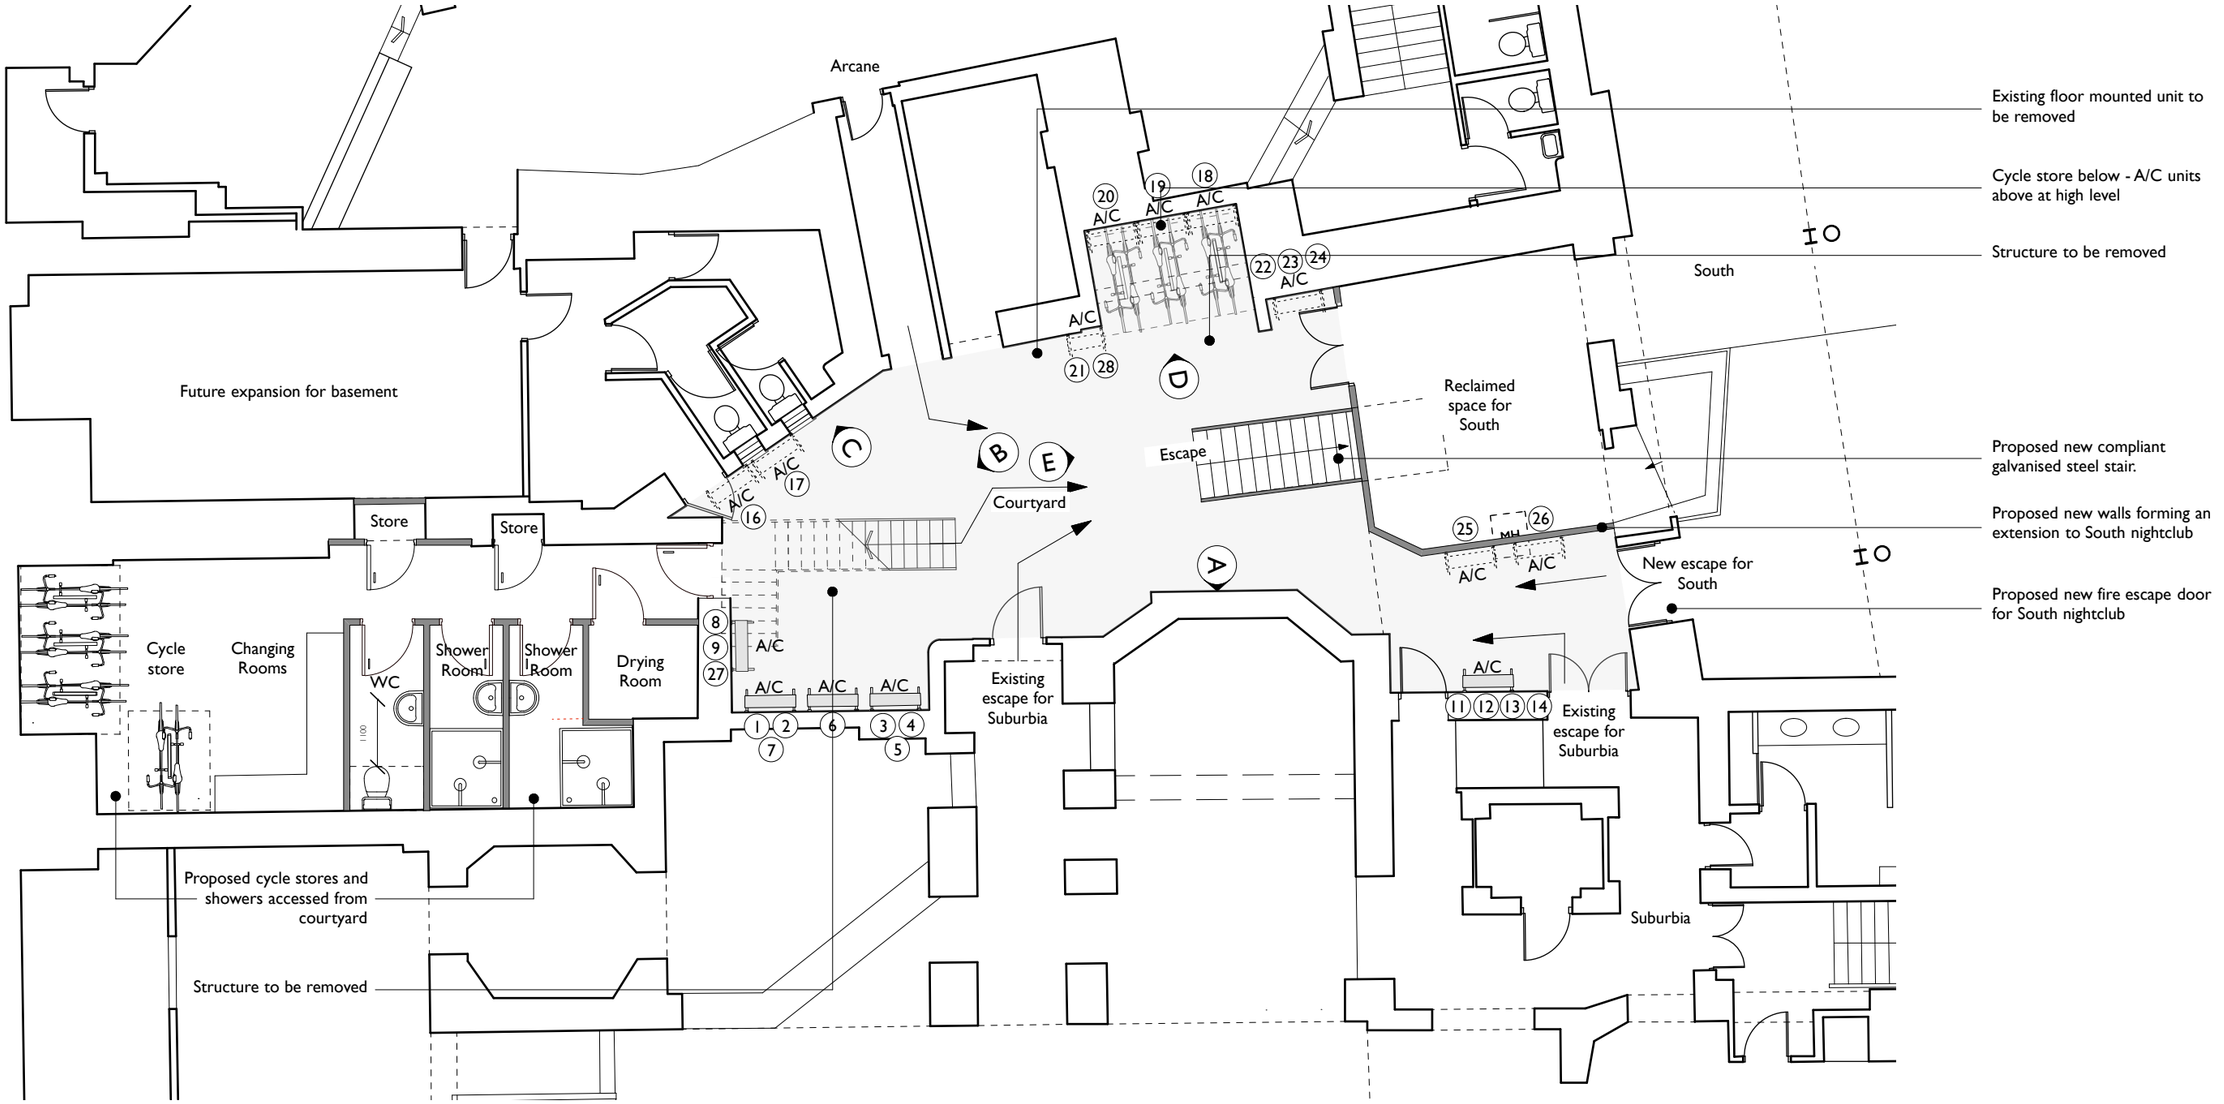

Rev	Note	DRN	CHK
C 18.10.18	A/C Unit 1-9, 27, 28 revised. Vertical flue removed.	RD	AB
B 03.10.18	A/C location and annotations updated	RD	AB
A 29.06.18	Upper floor A/C units removed	RD	AB

Queens Chambers Lightwell

Basement Floor Plan
Proposed Plan

scheme	1656
drwg no.	**P(1101)**
rev	C
scale	1:100@A3
date first drawn	Jun 18
drawn	RD

SK sketch *P proposed* *T tender* *C construction* *AB asbuilt*

www.ateliermb.co.uk
t 0161 236 0051
e architect@ateliermb.co.uk

Atelier MB
Urban Architects