
EXISTING LAYOUT

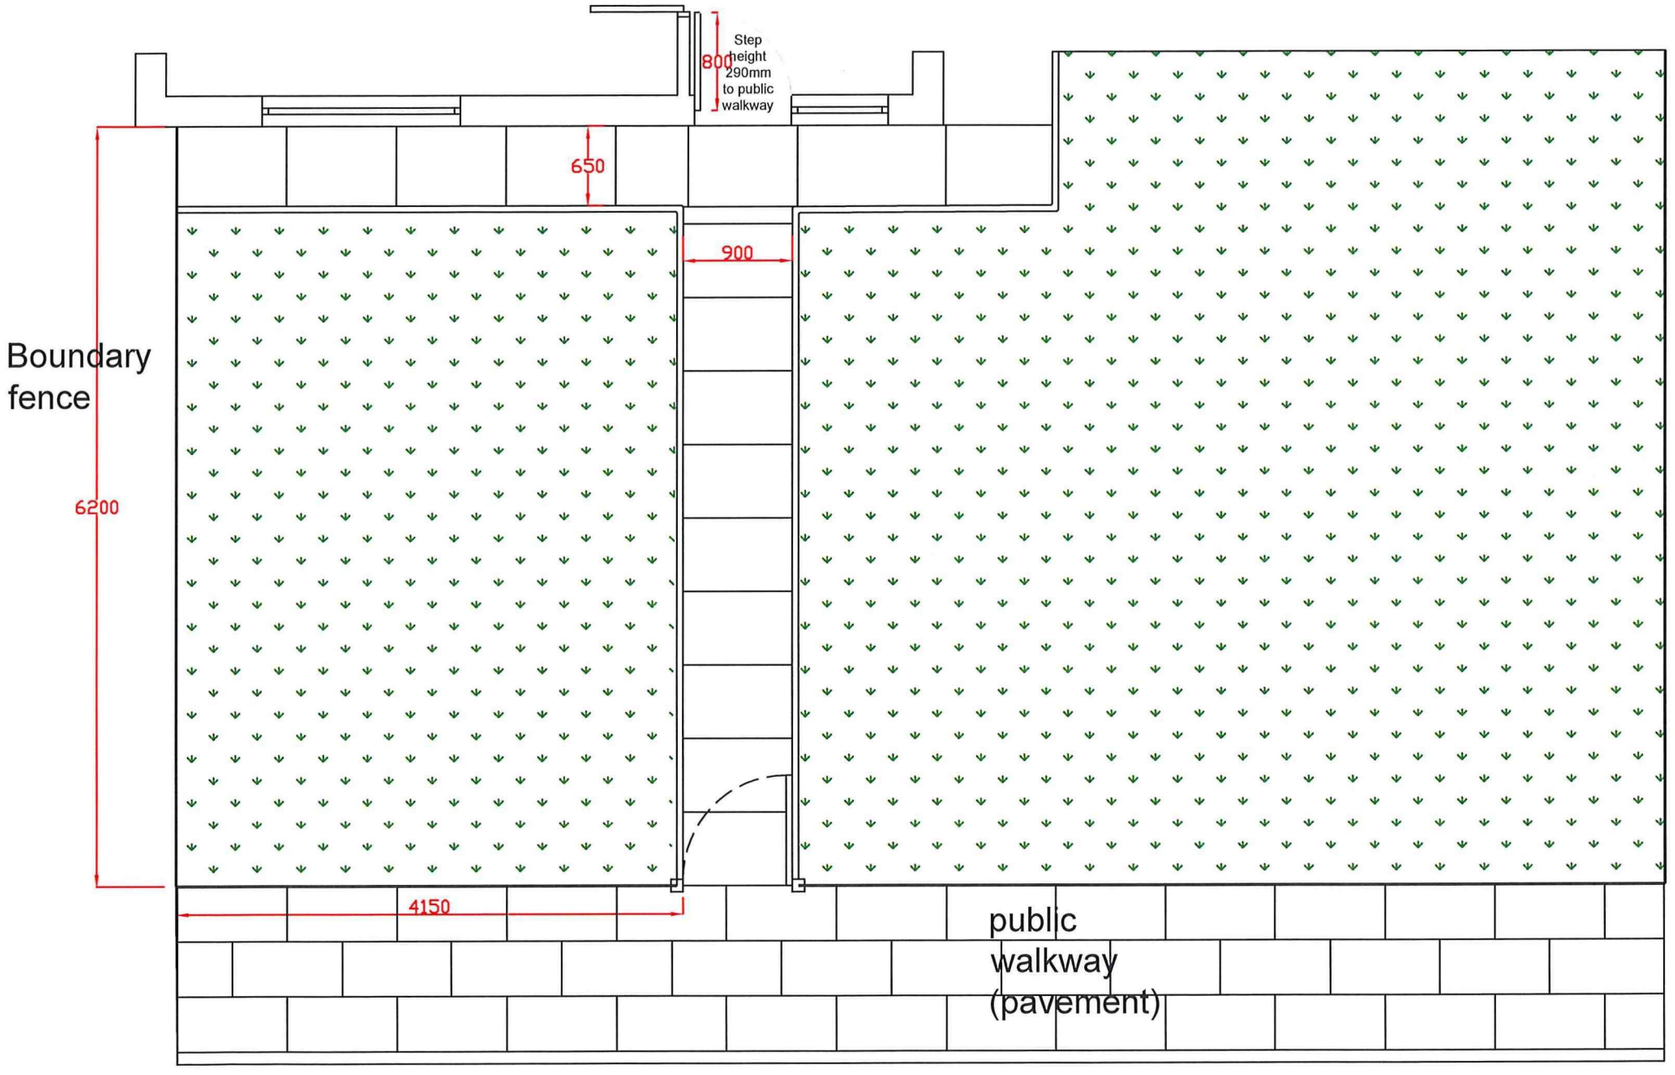


Manchester`s Local Care Organisation Technical Officer Service 29 Poland St, Unit 1 Ancoats, Manchester, M4 6AZ	Project wetroom Mrs Ibolya Novak 3 Flateley Close Hulme Manchester M15 6FX	Drawn By: **DS** Scale: **1/50**	Date: 25/10/18 Drawing No: **1**

Manchester Local Care Organisation

Leading local care, improving lives in Manchester, with you


PROPOSED LAYOUT

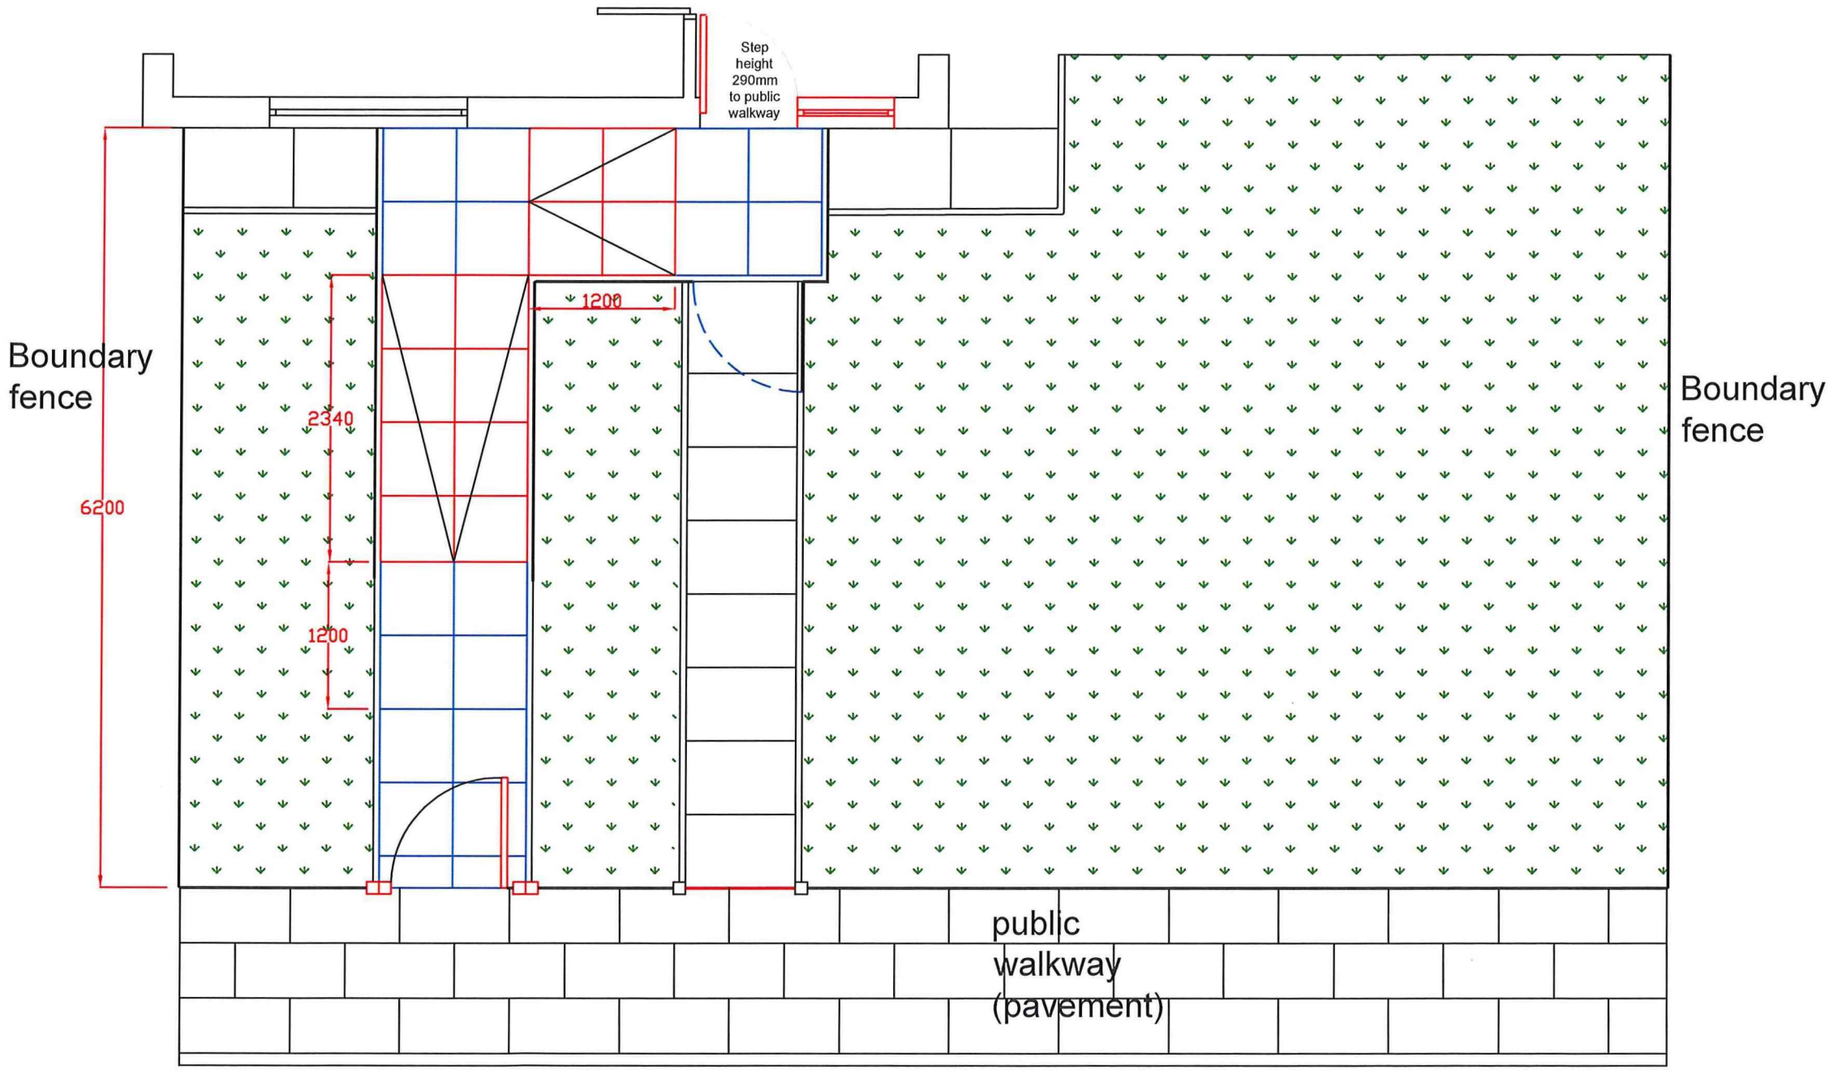

Manchester`s Local Care Organisation Technical Officer Service 29 Poland St, Unit 1 Ancoats, Manchester, M4 6AZ	Project wetroom Mrs Ibolya Novak 3 Flateley Close Hulme Manchester M15 6FX	Drawn By: **DS** Scale: **1/50**	Date: 25/10/18 Drawing No: **1**


Manchester Local Care Organisation

Leading local care, improving lives in Manchester, with you

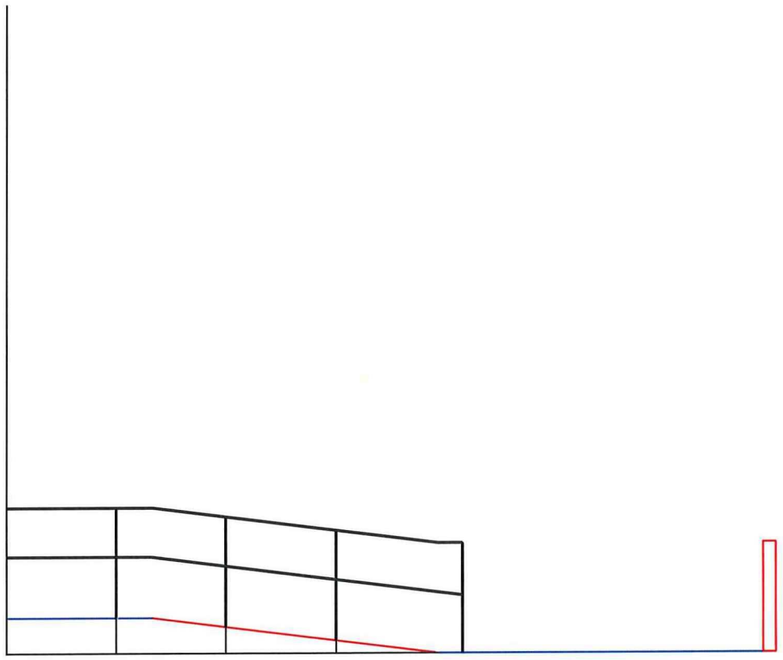

PROPOSED
LAYOUT

view from
No 1 Flatley
Close

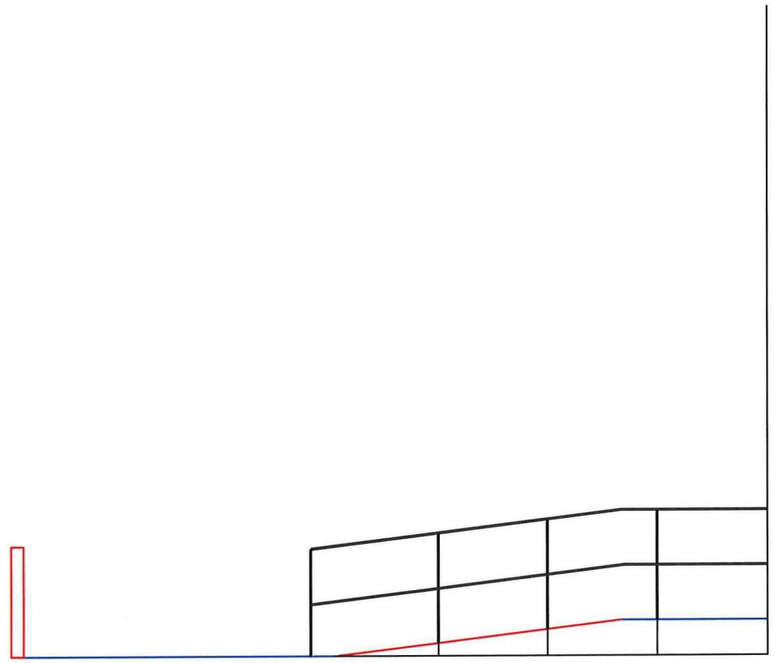

PROPOSED
LAYOUT

view from
No 4 Epping
Street.

Manchester`s Local Care Organisation Technical Officer Service 29 Poland St, Unit 1 Ancoats, Manchester, M4 6AZ	Project wetroom Mrs Ibolya Novak 3 Flateley Close Hulme Manchester M15 6FX	Drawn By: **DS** Scale: **1/50**	Date: 25/10/18 Drawing No: **1**

Manchester Local Care Organisation

Leading local care, improving lives in Manchester, with you