


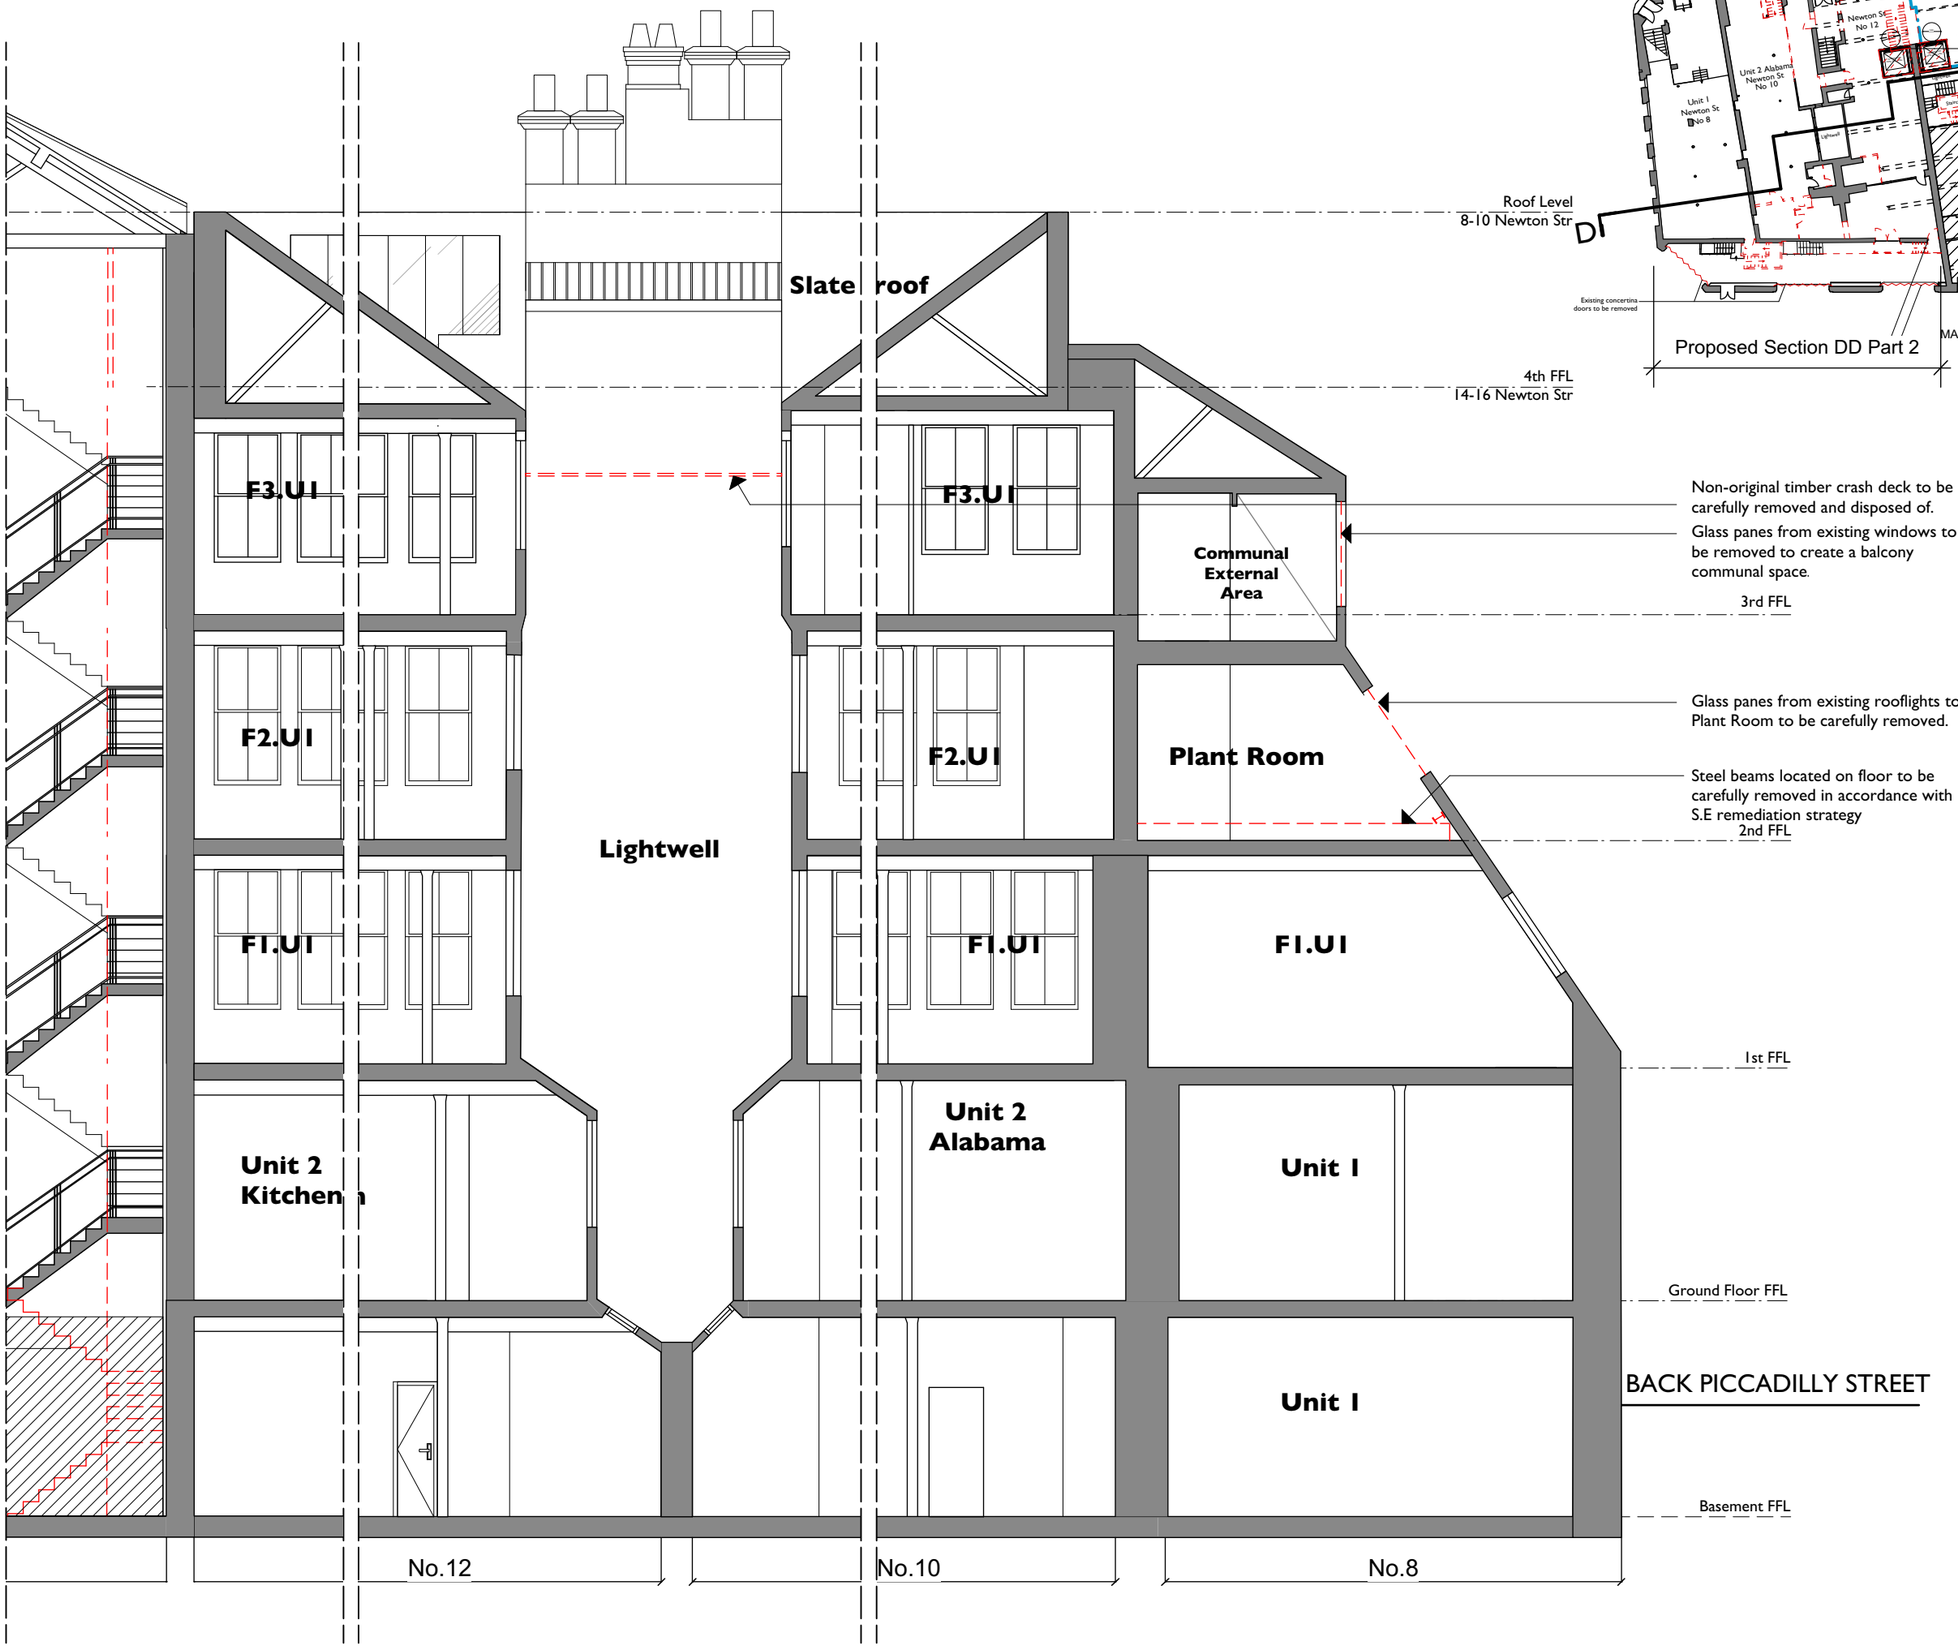

COPYRIGHT OF ATELIER MB LTD
DO NOT SCALE FROM THIS DRAWING
DIMENSIONS TO BE CHECKED ON SITE

All dimensions to be checked on site prior to any commencing work.

N

KEY

- Existing
- Downstand beams
- Extent of works
- Proposed
- Units in use, not part of application

Rev	Note	DRN	CHK
A 10.10.18	Annotations updated.	ZS	AB

8-16
Newton Street

Section DD Part 2
Proposed Strip Out

scheme	1665
drwg no.	**P(325)**
rev	A
scale	**1:100@A3**
date first drawn	Nov 17
drawn	ZS

***SK** sketch **P** proposed **T** tender **C** construction **AB** asbuilt*

www.ateliermb.co.uk
t 0161 236 0051
e architect@ateliermb.co.uk

Atelier MB
Urban Architects