
V 1.4

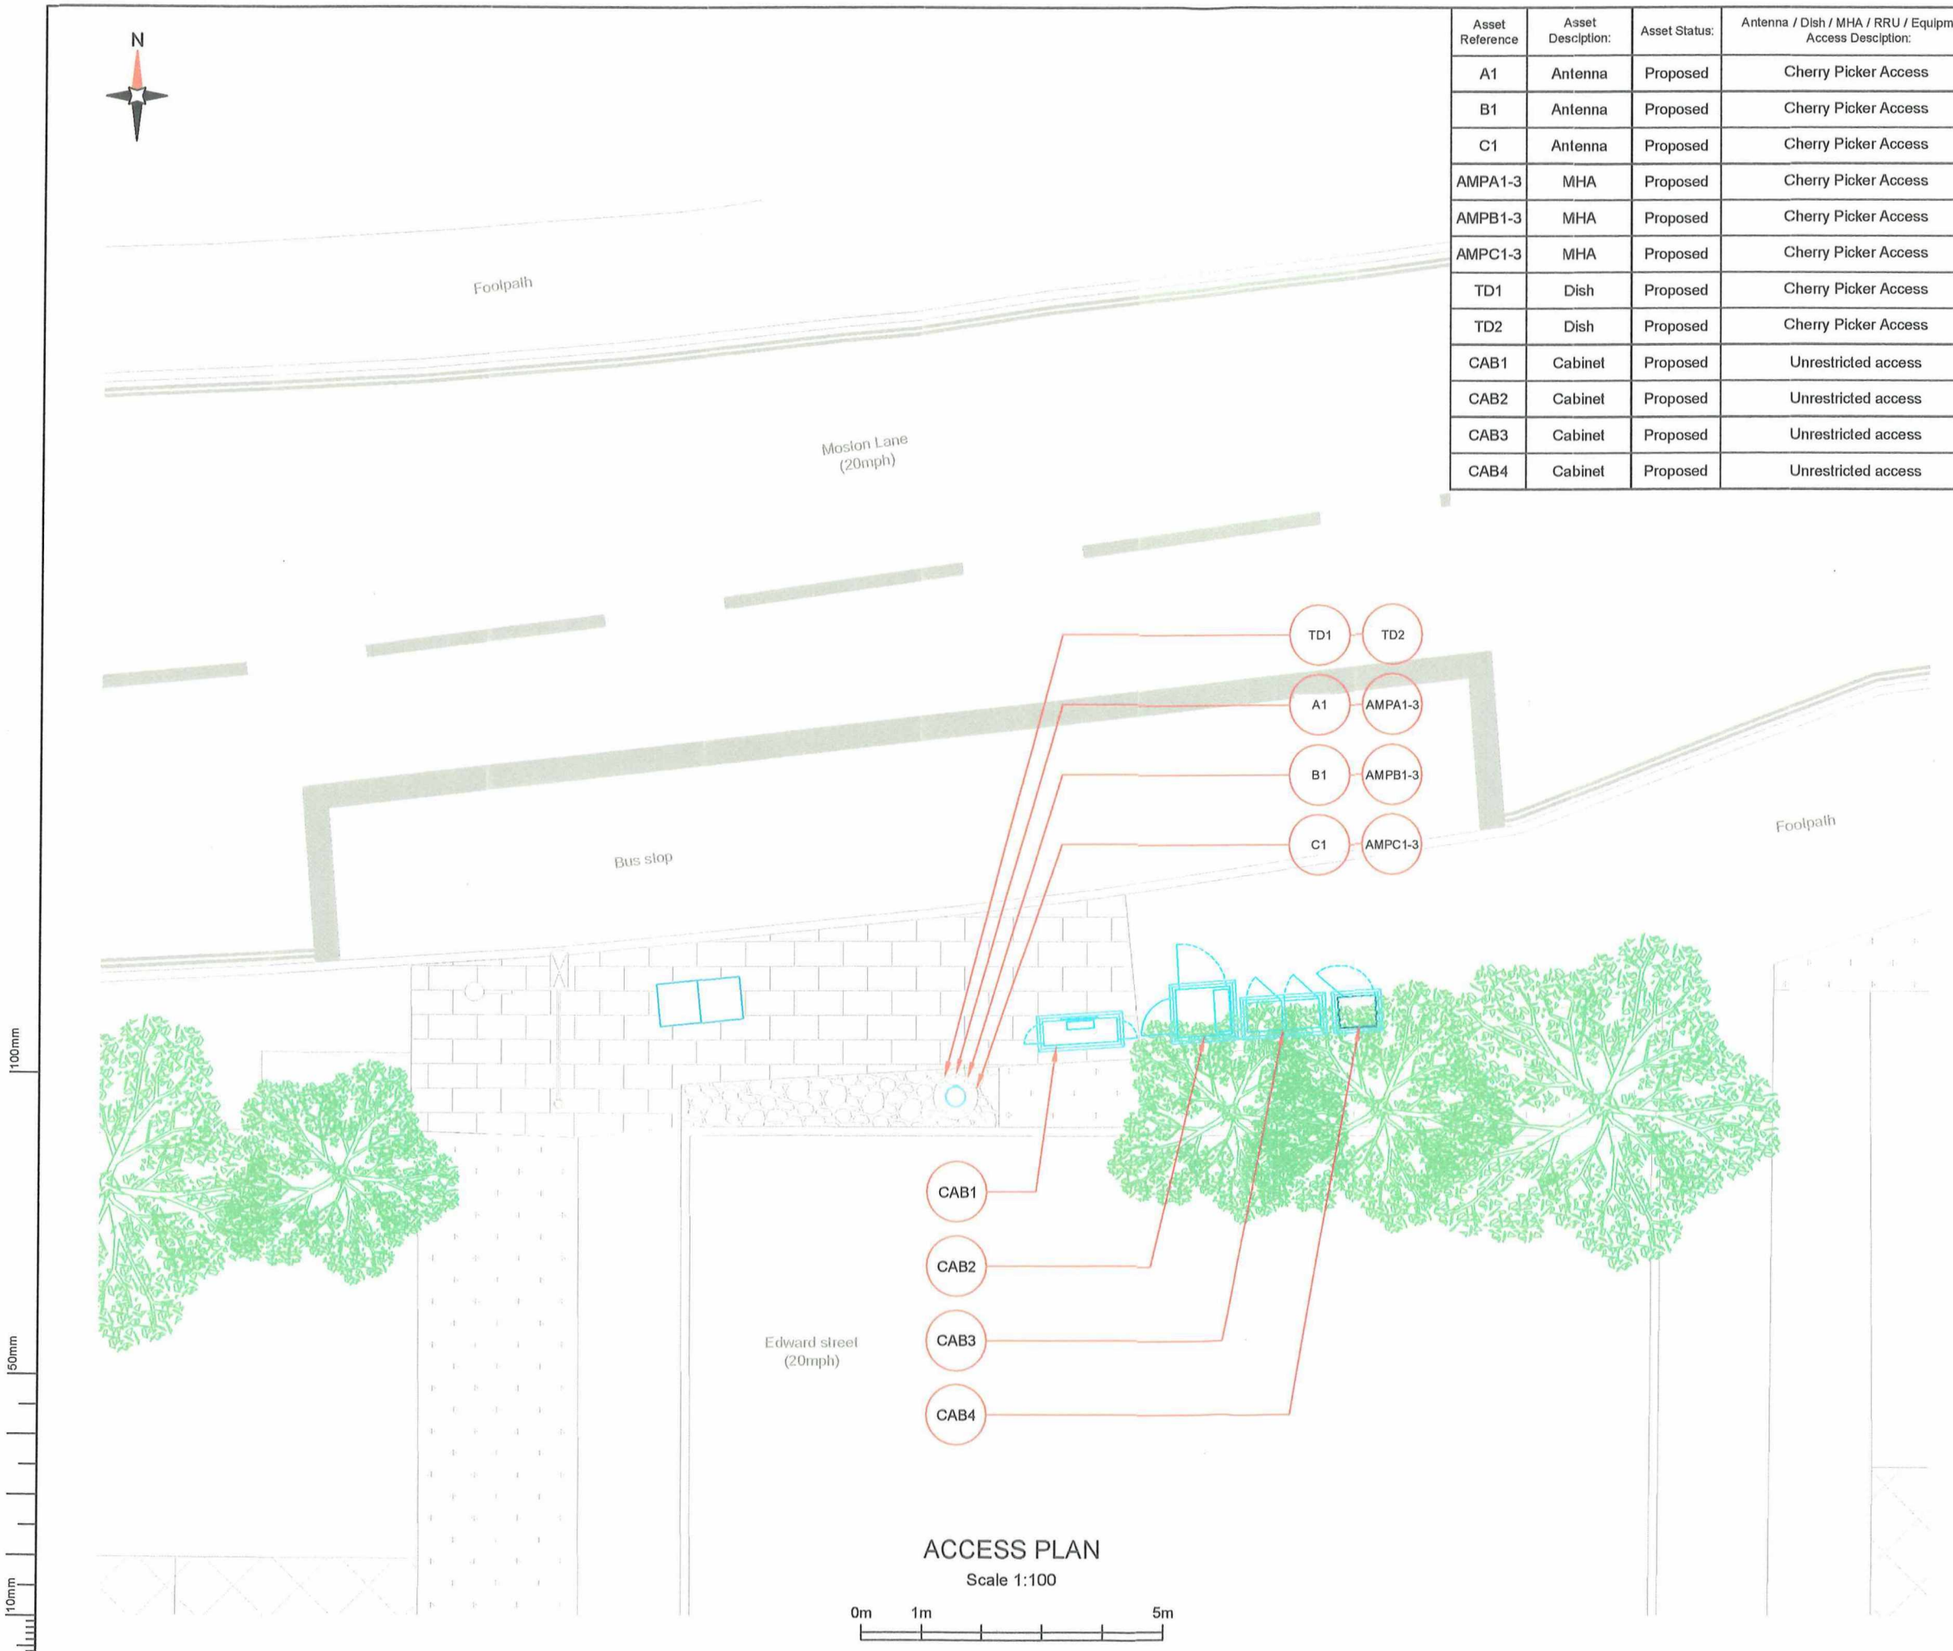

Asset Reference	Asset Description:	Asset Status:	Antenna / Dish / MHA / RRU / Equipment Access Description:
A1	Antenna	Proposed	Cherry Picker Access
B1	Antenna	Proposed	Cherry Picker Access
C1	Antenna	Proposed	Cherry Picker Access
AMPA1-3	MHA	Proposed	Cherry Picker Access
AMPB1-3	MHA	Proposed	Cherry Picker Access
AMPC1-3	MHA	Proposed	Cherry Picker Access
TD1	Dish	Proposed	Cherry Picker Access
TD2	Dish	Proposed	Cherry Picker Access
CAB1	Cabinet	Proposed	Unrestricted access
CAB2	Cabinet	Proposed	Unrestricted access
CAB3	Cabinet	Proposed	Unrestricted access
CAB4	Cabinet	Proposed	Unrestricted access

NOTES:

1. ALL DIMENSIONS IN MM UNLESS OTHERWISE NOTED.

DEFINED ACCESS ROUTE DESCRIPTION FROM SITE ENTRANCE TO THE EQUIPMENT:

Order	DRR-REC-7035	Project	Purpose/Status	Issue
M003	MBNL	NTQ	GA	C
Date	06/11/2018	Revision/Update Description		
Drawn	S. Taylor	NGR Corrected		
Checked	D. Archer			
Approved	P. Howard			
Order	DRR-REC-7035	Project	Purpose/Status	Issue
M002	MBNL	NTQ	GA	B
Date	11/10/2018	Revision/Update Description		
Drawn	S. Taylor	Bearing corrected		
Checked	D. Archer			
Approved	P. Howard			
Order	DRR-REC-7035	Project	Purpose/Status	Issue
M001	MBNL	NTQ	GA	A
Date	03/10/2018	Revision/Update Description		
Drawn	A. Fanning	First Issue		
Checked	D. Archer			
Approved	P. Howard			

MBNL

Mobile Broadband Network Limited
Sixth Floor, Thames Tower, Station Road, Reading, RG1 1LX

WHP Telecoms
Unit 1 Maple Park,
Low Fields Avenue, Leeds
LS12 6HH

Tel: 01133023550
e-mail: info@whptelecoms.com

Site Name: MOSTON LANE DNS

Site ID: 1501543

Address:
MOSTON LANE
MANCHESTER
M9 4JD

Title: 003 ACCESS PLAN

Project: NTQ

Purpose of Issue: GENERAL ARRANGEMENT

EE Cell ID:	MBNL Cell ID:	3UK Cell ID:
76341	MAN402	M0797

Master Drawing No: 1501543_MAN402_76341_M0797_M003

Issue: C