
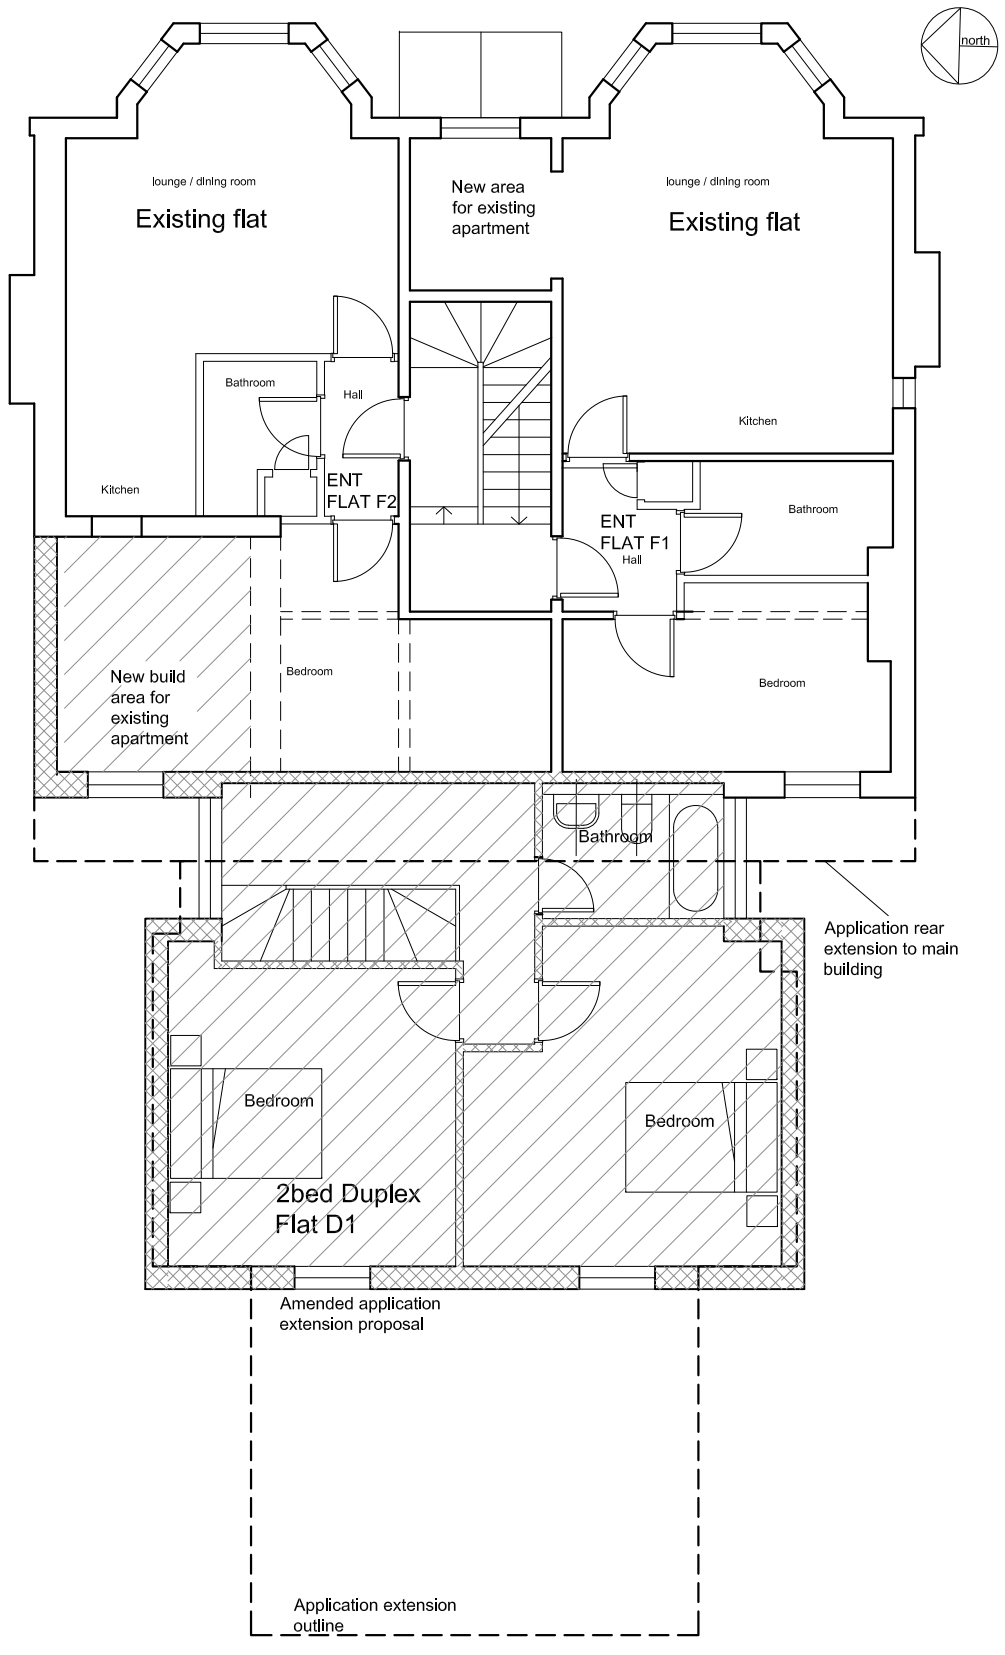


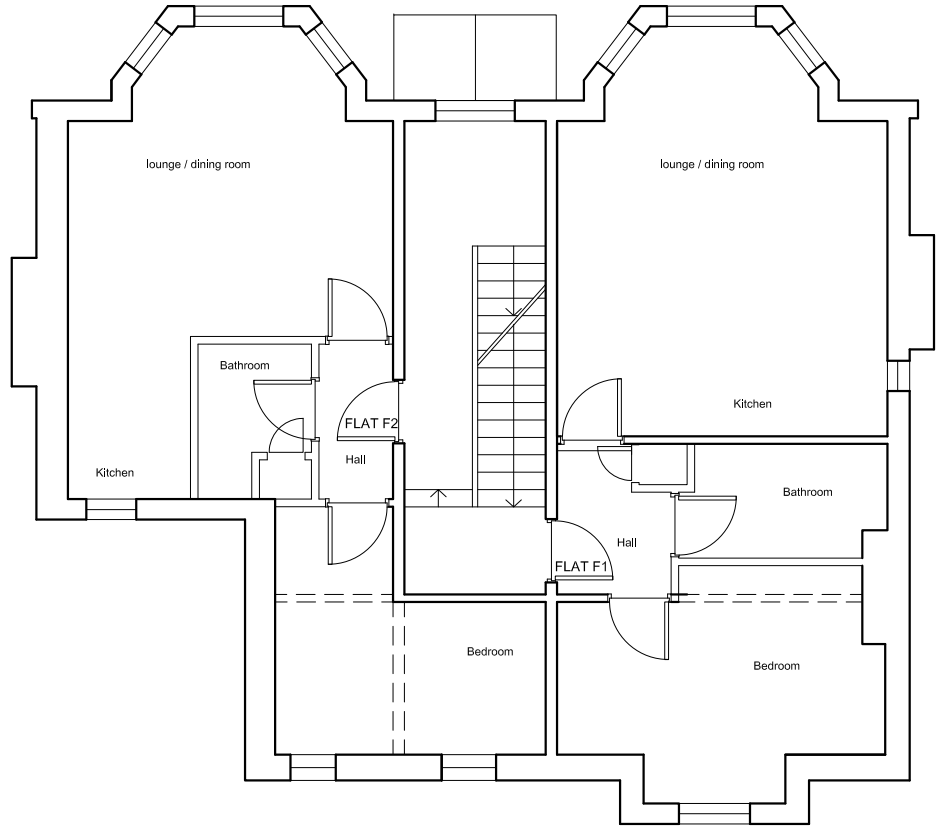

PROJECT	52 Alness rd, Whalley Range, Manchester. Refurbishment and Extension.		
SCALE	1 : 100 @ A3	CLIENT	Armistead Property Ltd
DWG No.	127-PL- GA4 revB	DRAWING TITLE	Existing & Prop First floor plans.
CONTRACT NO: 127	STAGE CODE planning	REV. -	
ISSUED	02/10/18	-	
	18/12/18	a	
	26/02/19	b	

sj simon james arq ltd/**architects**
UK: 120 Grosvenor st, All Saints, Manchester, M1 7HL
Spain:Enrique Larreta 1, 4b, Chamartin, Madrid, 29036