

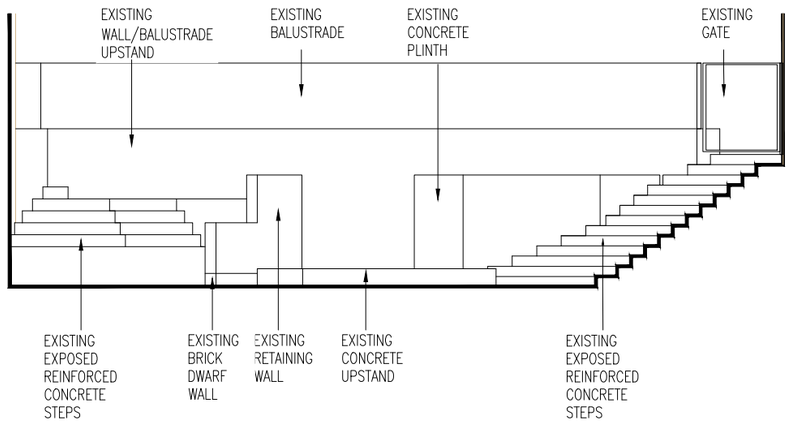



ELEVATION CC' - AS EXISTING 1:100

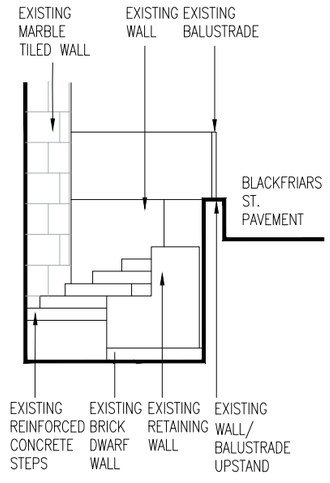


ELEVATION BB' - AS EXISTING 1:100

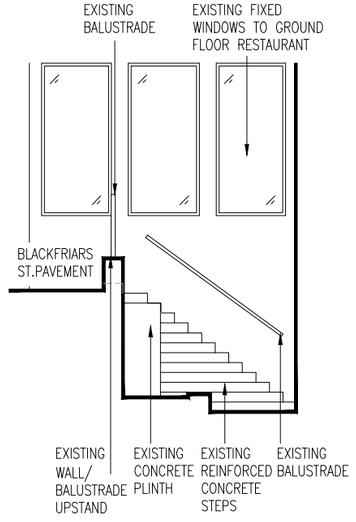


ELEVATION AA' - AS EXISTING 1:100

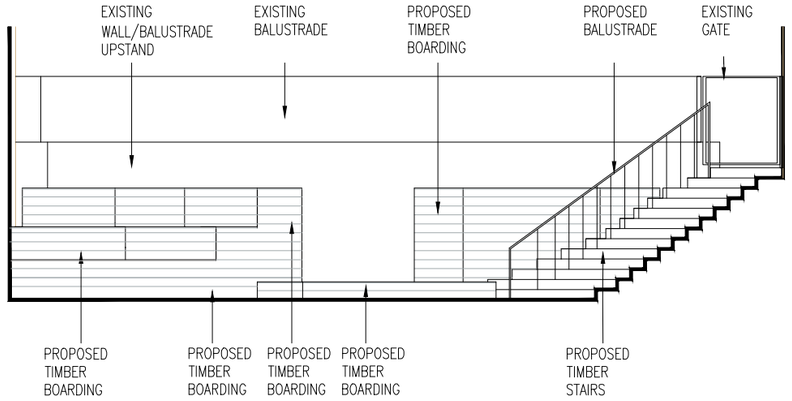

ELEVATION CC' - AS PROPOSED 1:100

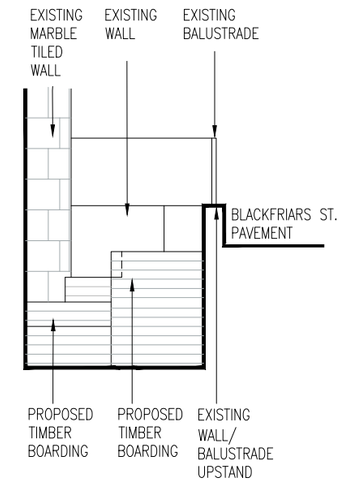

ELEVATION BB' - AS PROPOSED 1:100

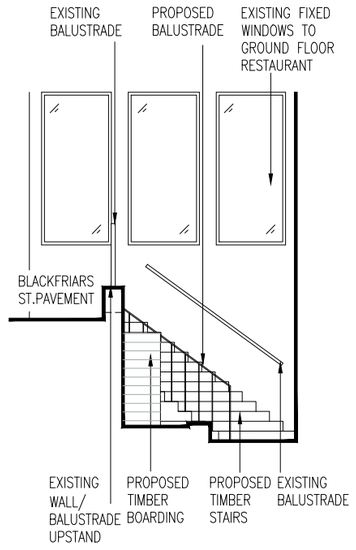

ELEVATION AA' - AS PROPOSED 1:100

SCALE 1 : 100
SCALE 1 : 1




Copyright of this drawing is the property of Urban Edge Architecture Limited. It must not be reproduced or amended nor used in the execution of any works whether in conjunction with the proposed works for which it is prepared or otherwise without the express consent in writing of Urban Edge Architecture Limited.

Urban Edge Architecture Limited
One Scotgate Mews, Scotgate,
Stamford, Lincolnshire, PE9 2FX.

Tel. ++44 (0)1780 755 665
Fax. ++44 (0)1780 755 360

THIS DRAWING IS FOR PLANNING ONLY AND IS **NOT TO BE USED FOR TENDER OR CONSTRUCTION**

DRAWING TO BE READ IN COLOUR

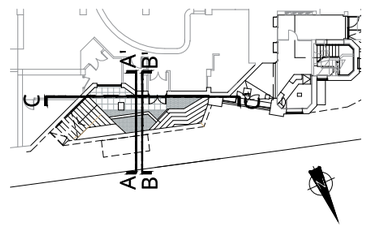

Revision	Description	Date

URBAN EDGE
architecture / landscape / masterplanning

Client
NUCLEAR LIABILITIES FUND LTD

Project
MAYBROOK HOUSE MANCHESTER

Drawing
EXISTING AND PROPOSED ELEVATIONS

Scale	1:100@A3	Drawn	AM
Date	NOV 2018		

Project No.	Drawing No.	Revision
1966	URB GU [08] 70 01	D01

PLANNING