

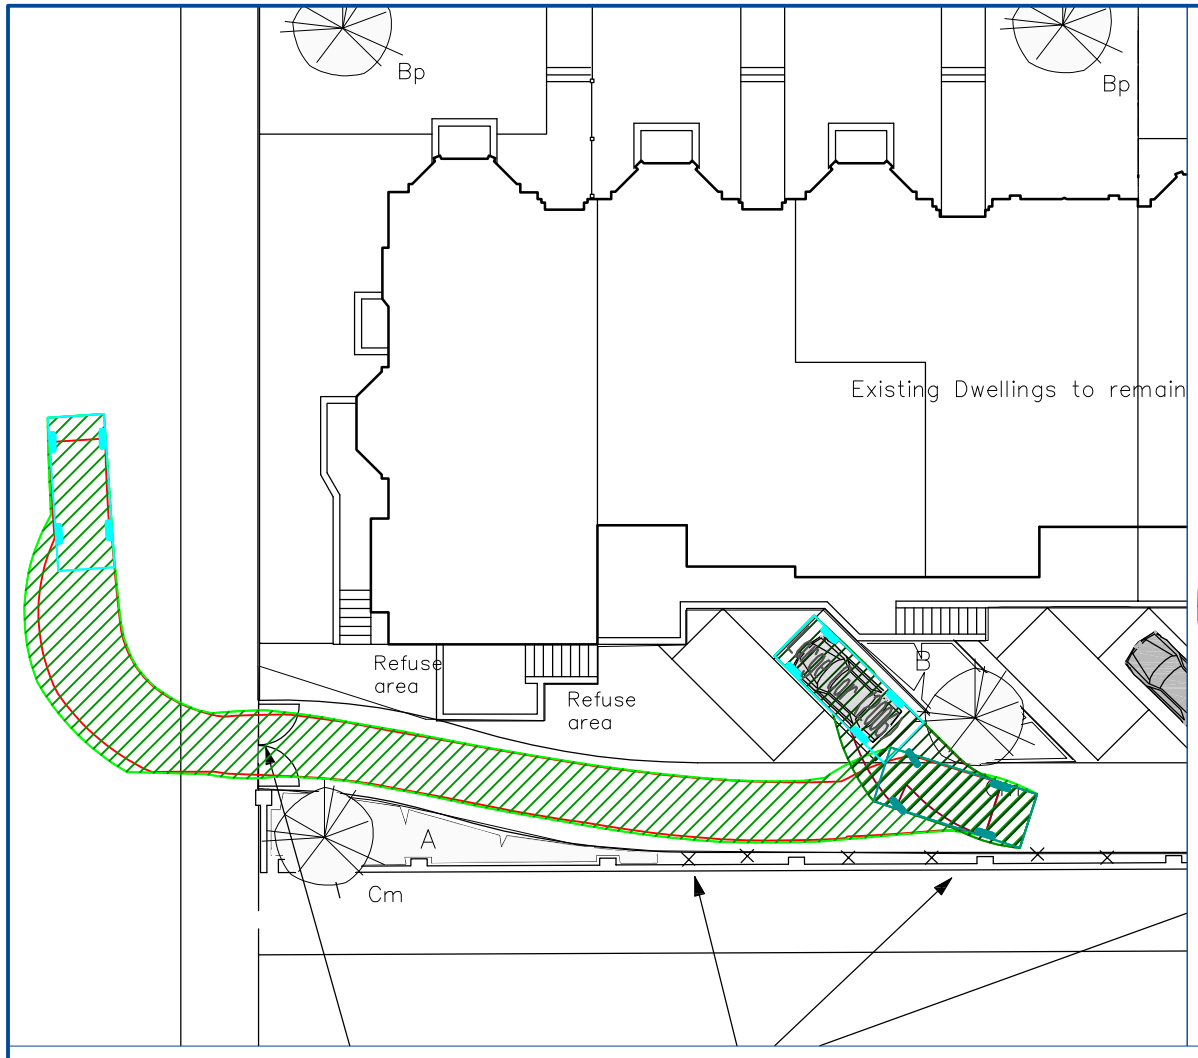


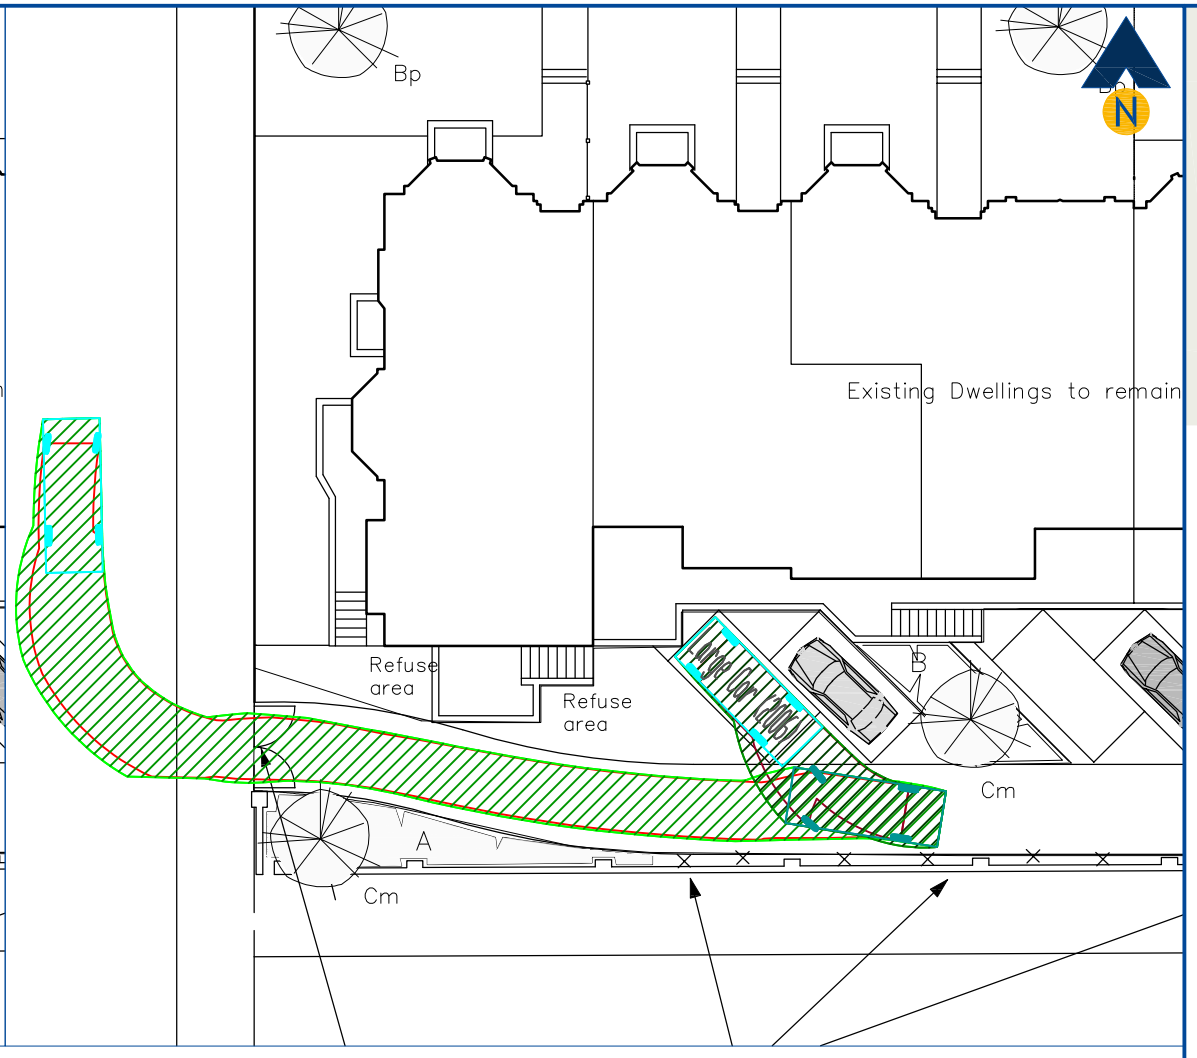

Revision:
A -
-

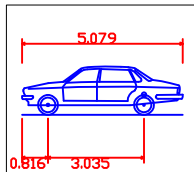

Large Car (2006)	
Overall Length	5.079m
Overall Width	1.872m
Overall Body Height	1.525m
Min Body Ground Clearance	0.310m
Max Track Width	1.831m
Lock to lock time	4.00s
Kerb to Kerb Turning Radius	5.900m

Client:
Mr J Craddock

Project:
39A Daisy Bank Road, Manchester

Drawing Title:
Vehicle Exit Swept Path Assessment
Spaces 9 & 10

Drawing Number: J000046/ATR106
Revision: -

Date: 25/10/18
Scale: 1:250@A3

Drawn By: APB
Checked By:

Status: Information

This drawing is the copyright of Focus Transport Planning Ltd. and may not be loaned, copied or reproduced in any way, or used for any offer, quote, tender or construction purposes without prior written consent of the company.

DO NOT SCALE - Follow any figured dimensions.

This drawing has been prepared for feasibility purposes and does not represent a construction plan. All design aspects to be confirmed at the appropriate detailed design stage.

Suite 3, Pentland House
Village Way, Wilmslow
SK9 2GH
0161 826 4631
www.focustp.co.uk
FOCUS TRANSPORT PLANNING