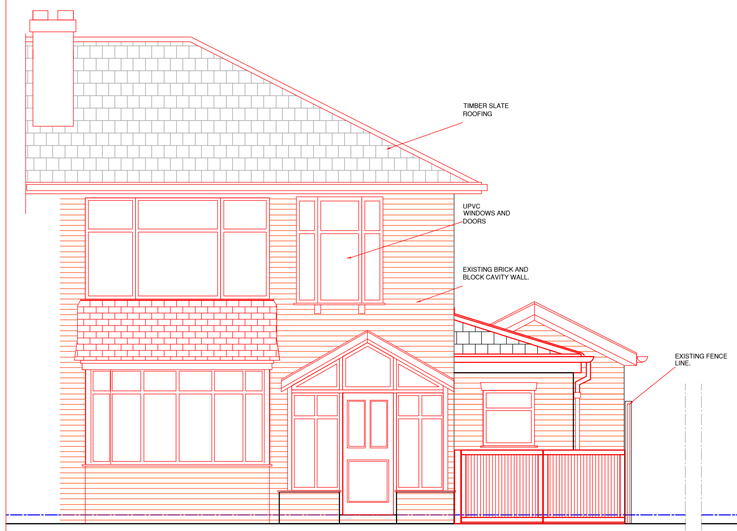

PROPOSED FRONT ELEVATION

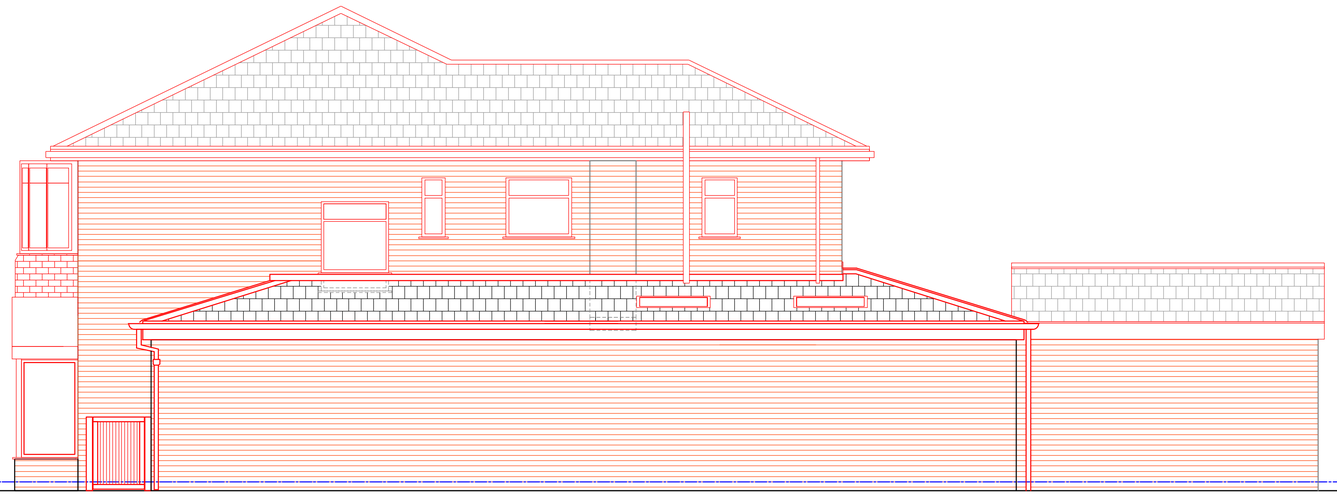

PROPOSED SIDE ELEVATION

NOTES:

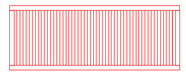

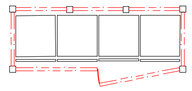

PROPOSED BIN ENCLOSER PLAN

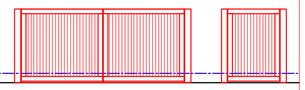

PROPOSED BIN ENCLOSER ELEVATIONS

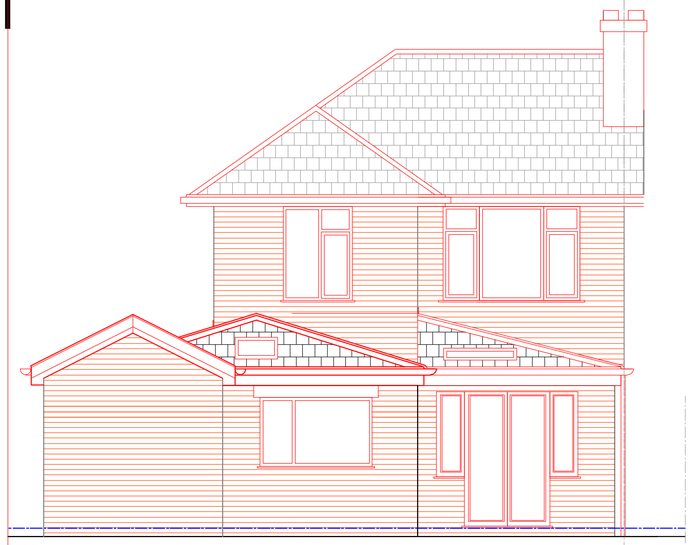

PROPOSED REAR ELEVATION

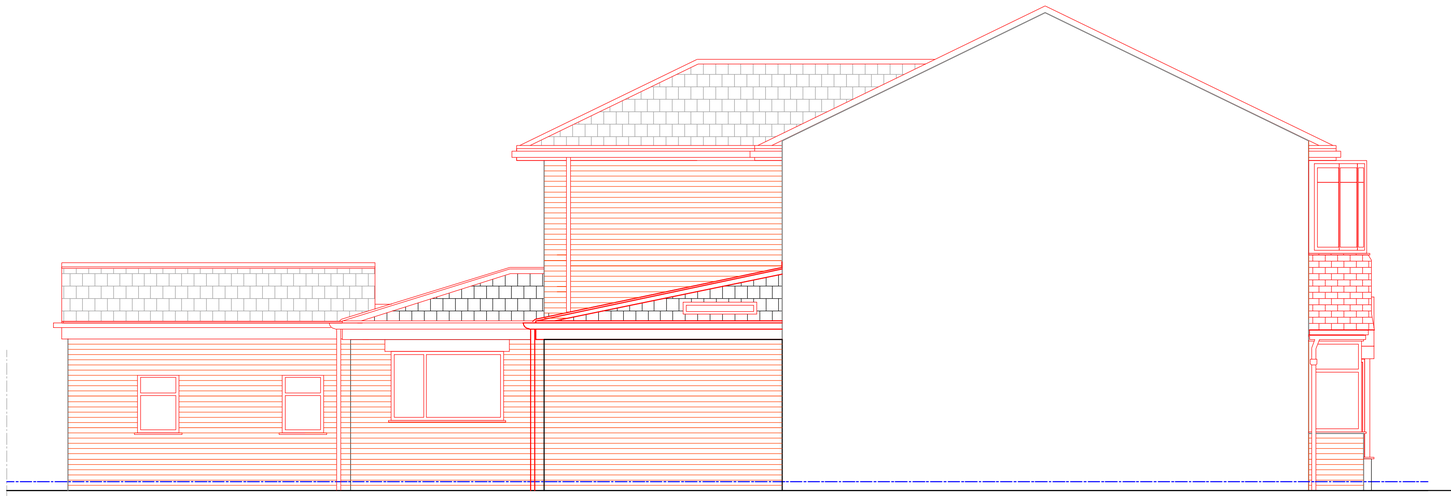

PROPOSED SIDE ELEVATION

Rev : .

Date: SEP 2018

PROJECT: 62 DUDLEY ROAD
MANCHESTER

TITLE: PROPOSED ELEVATIONS

Scale: 1:50

Date: NOV 2018

Dwg. No: 04

REV:	DATE	DESCRIPTION
A	27.11.18	Drawings amended

Arch Designs. Tel: 07910600970

Project.62 DUDLEY ROAD.