


MANGLE STREET

Proposed Section CC

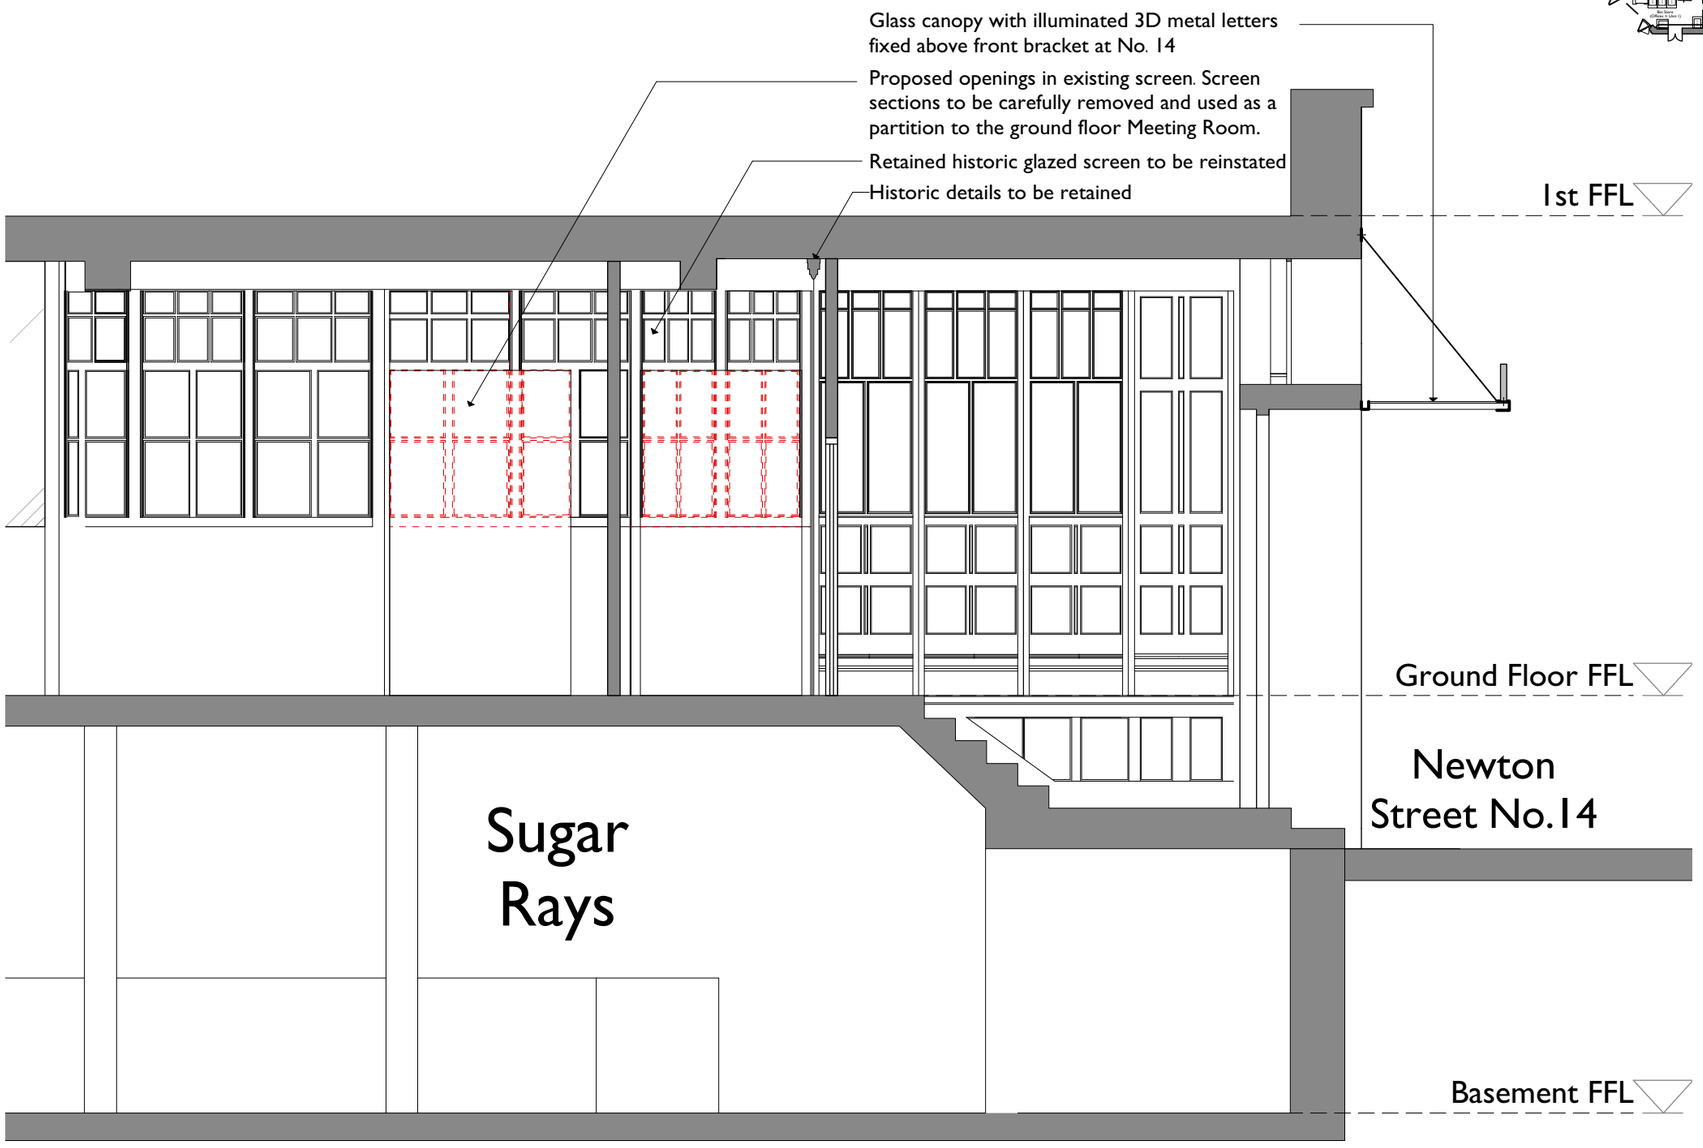

COPYRIGHT OF ATELIER MB LTD
DO NOT SCALE FROM THIS DRAWING
DIMENSIONS TO BE CHECKED ON SITE

All dimensions to be checked on site prior to any commencing work.

N

KEY

- Existing
- Downstand beams
- Extent of works
- Proposed
- Units in use

Rev	Note	DRN	CHK
A 10.10.18	Annotations and strip out revised. Works to Sugar Rays removed. Entrance canopy shown.	ZS	AB

8-16
Newton Street

Proposed Section CC
Office Entrance 14-16

scheme 1665
drwg no. **P(303)**
rev A

scale **1:50@A3**
date first drawn Jul 17
drawn RG

SK *sketch* ***P*** *proposed* ***T*** *tender* ***C*** *construction* ***AB*** *asbuilt*

www.ateliermb.co.uk
t 0161 236 0051
e architect@ateliermb.co.uk

Atelier MB
Urban Architects