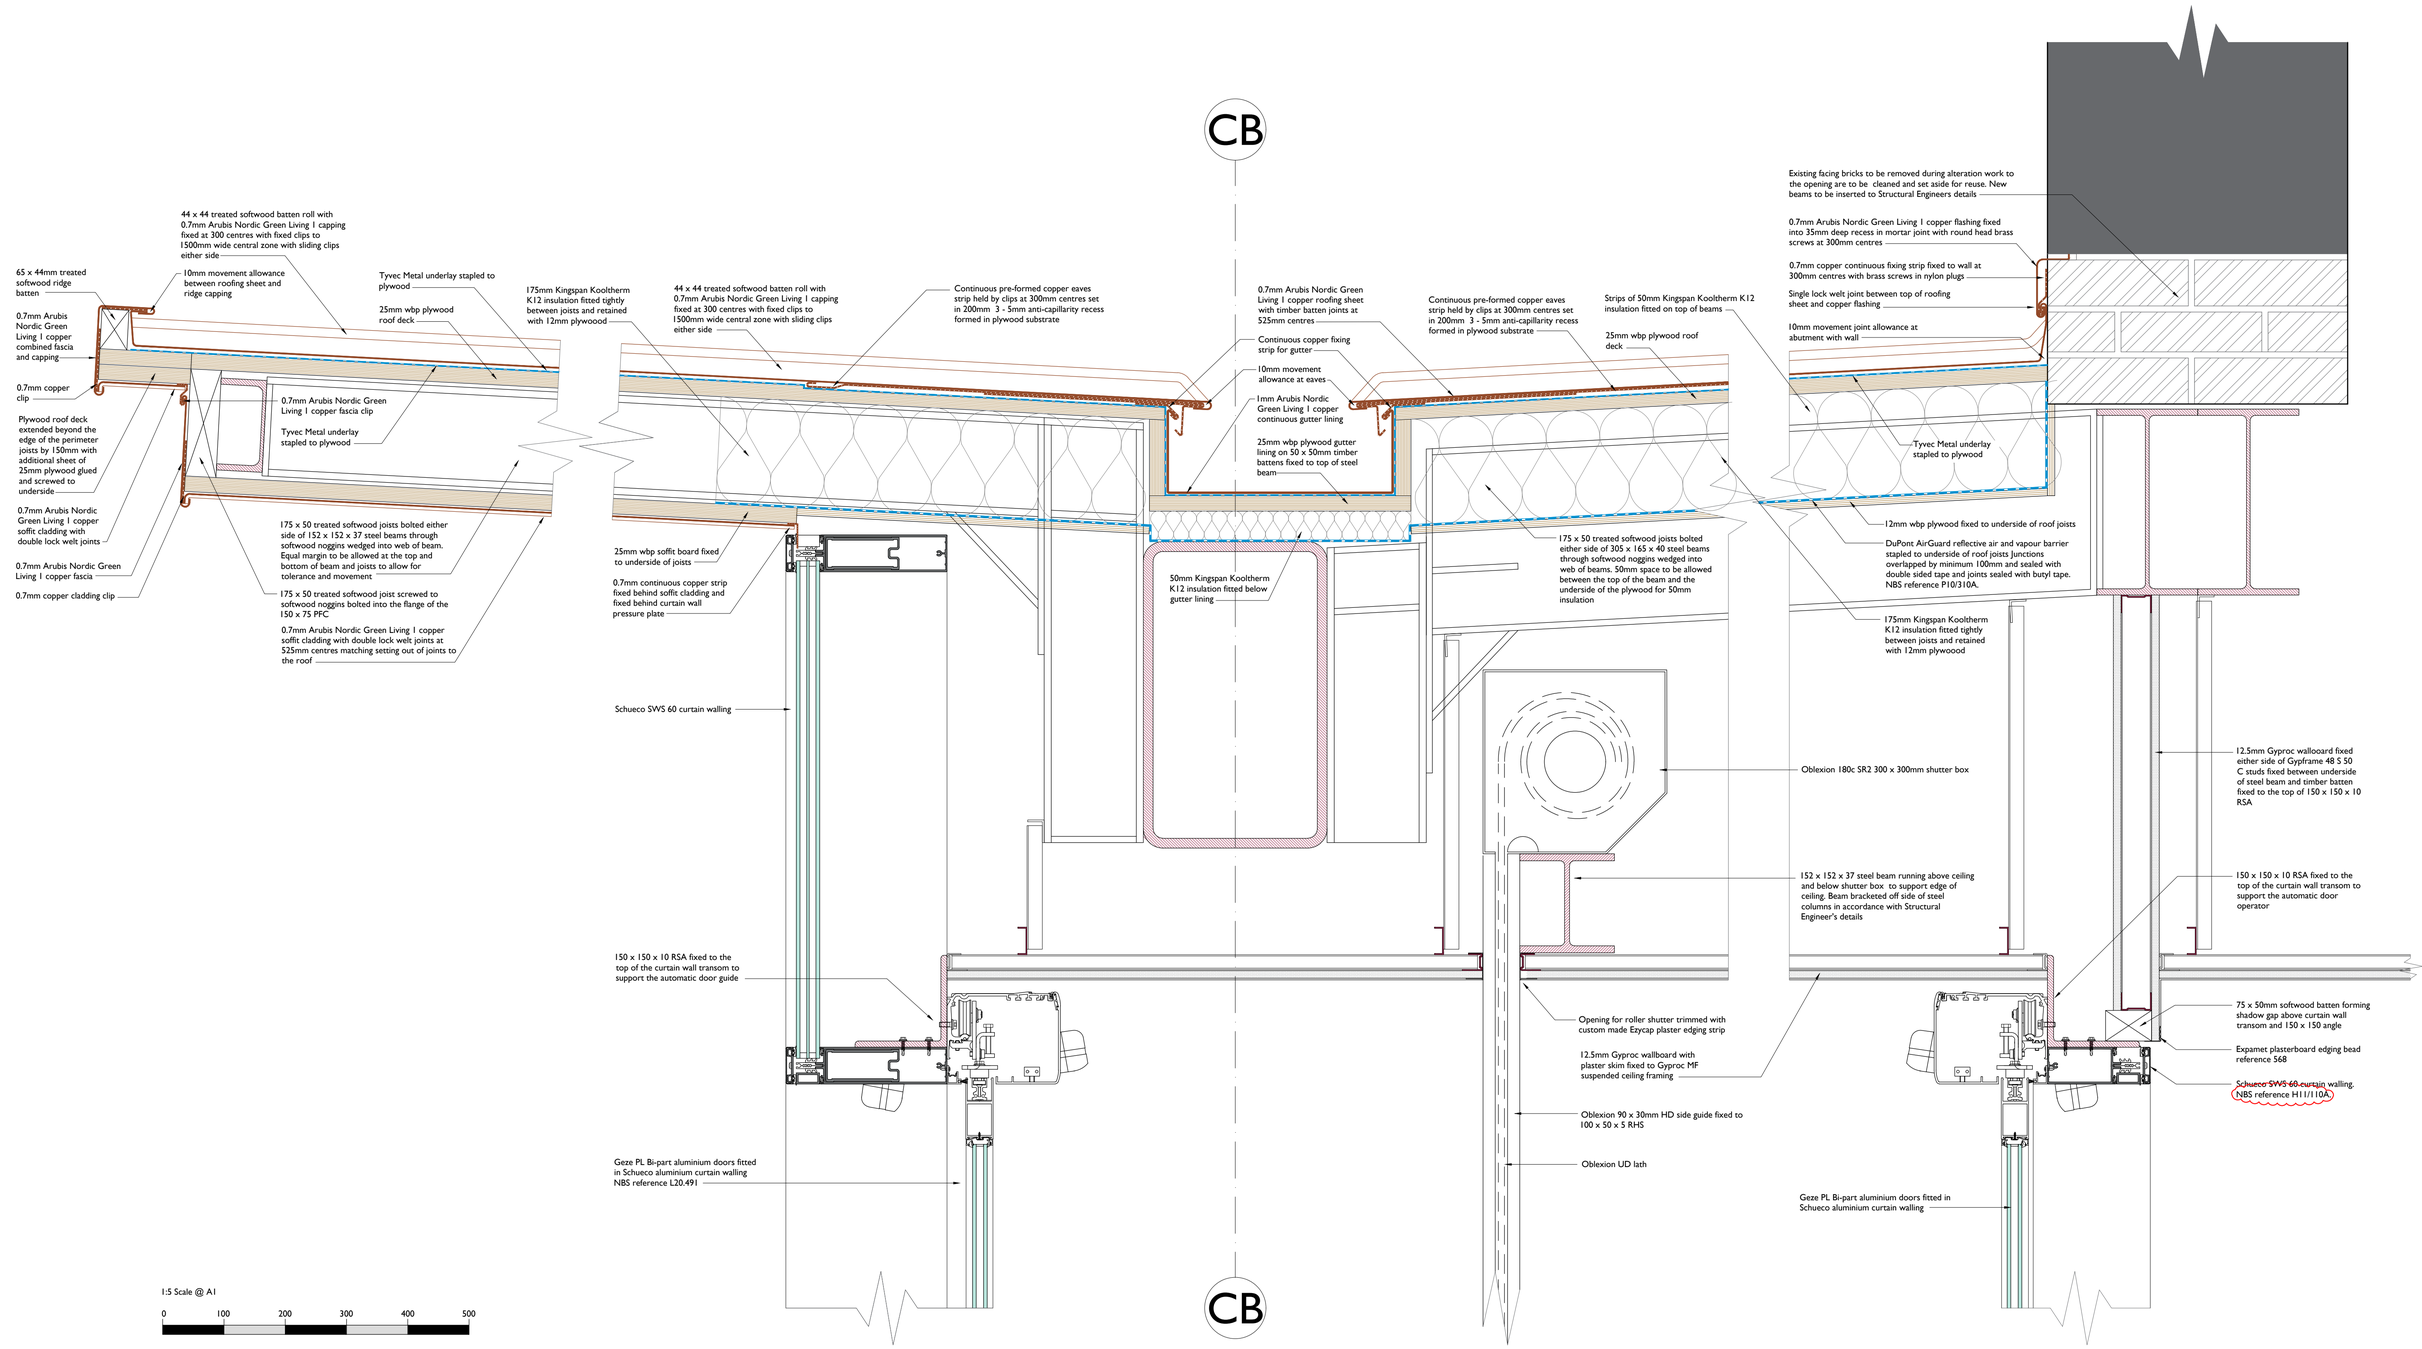


Notes:

Drawings are based on survey data and may not accurately represent what is physically present.

Do not scale from this drawing. All dimensions are to be verified on site before proceeding with the work.

All dimensions are in millimeters unless noted otherwise.

Purcell shall be notified in writing of any discrepancies.

ISSUE	DATE	DRAWN	CHECKED	DESCRIPTION
A	24/08/2018	SS	SS	NBS spec added
First Issue	24/08/2018	GR	SS	

CLIENT University of Manchester

PROJECT Manchester Museum Courtyard

DRAWING TITLE 6137-PUR-MMC-XX-DR-A-0465
Section through copper roof

SIZE & SCALE 1:5 @ A1

DRAWING STATUS ISSUED FOR TENDER

JOB NUMBER 237010

DRAWING NO. 465

REVISION A

PURCELL

St James Buildings, 61-95 Oxford Street, Manchester, M1 6EG . T:+44 (0) 161 300 7747. E:info@purcelluk.com
© PURCELL 2012. PURCELL ® IS THE TRADING NAME OF PURCELL MILLER TRITTON LLP