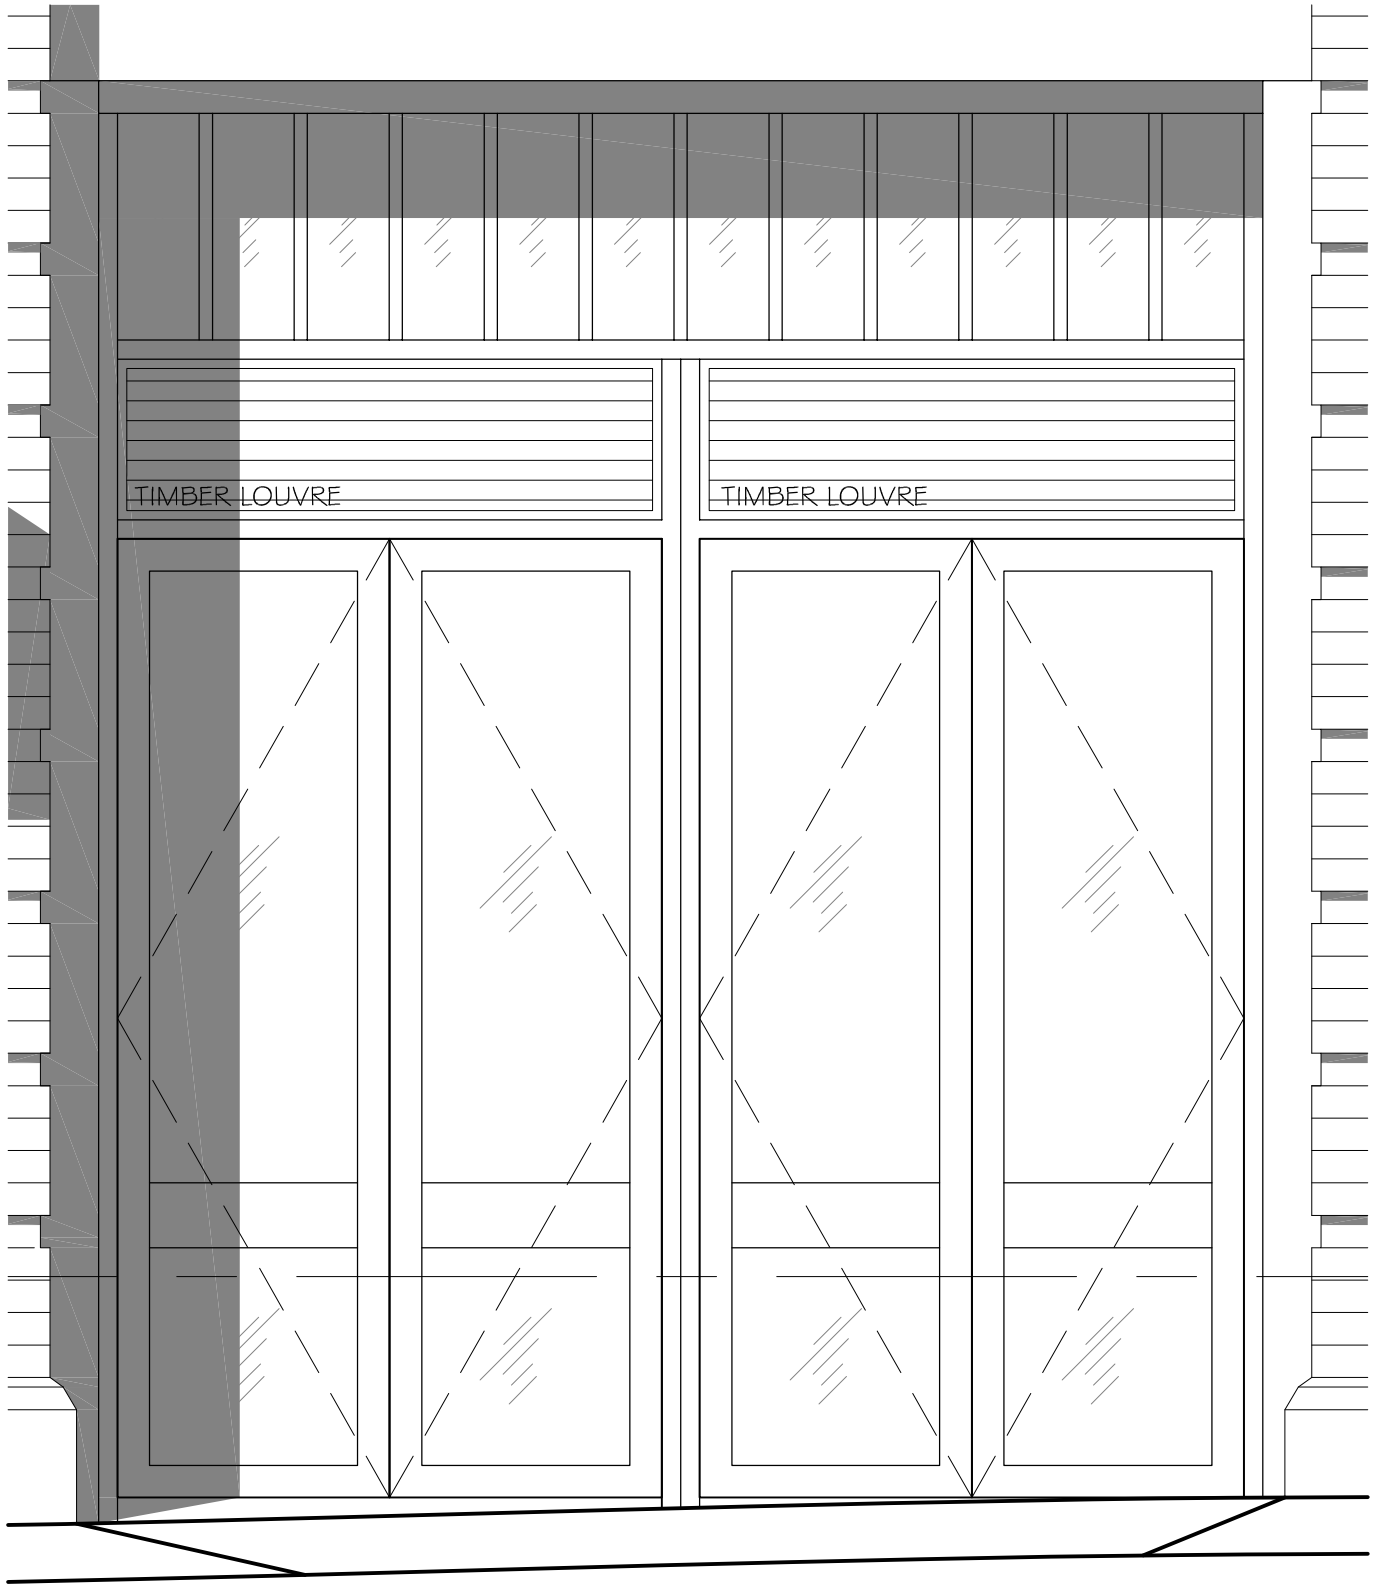

PROPOSED BIN STORE ELEVATION
1:20

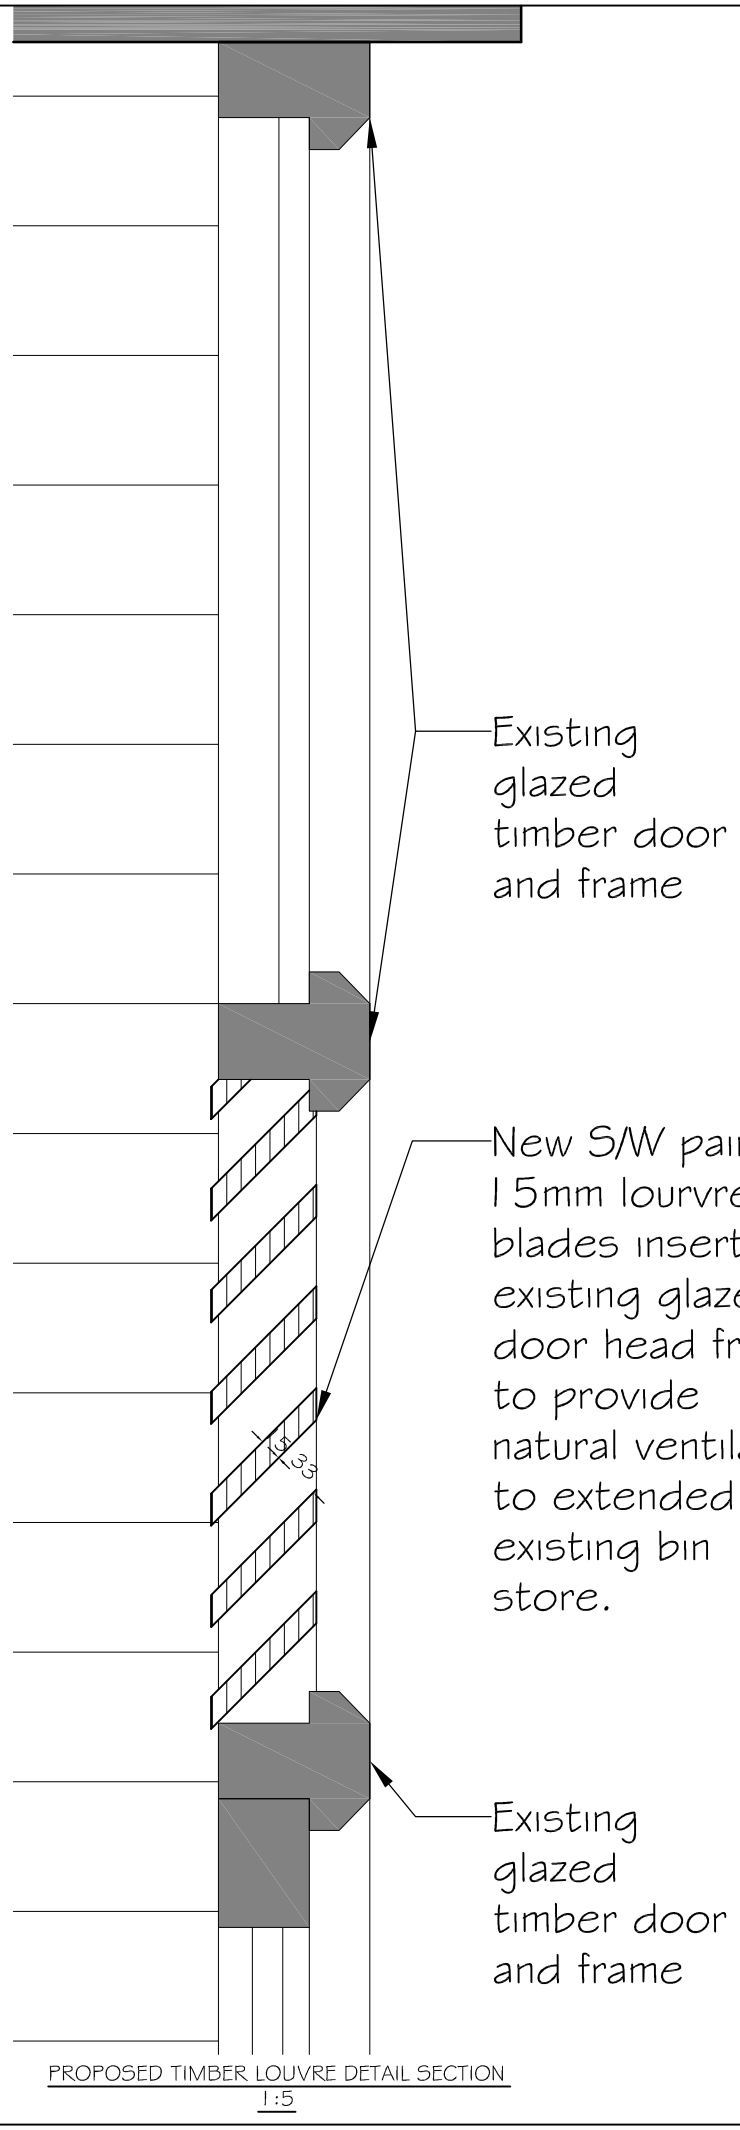

PROPOSED TIMBER LOUVRE DETAIL SECTION
1:5

Revision	Description	Init.	Date

PLANNING

PZ VI Architects & Designers
47A Park Lane Poynton Stockport Cheshire SK12 1RD
Tel: 01625 403 516 Fax: 01625 403 516
E-mail:info@pzvarchitects.co.uk

Project:
PROPOSED SERVICED APARTMENTS
44 CANAL STREET

Client:
BRIDGEWATER PROPERTIES

Drawing Title:
PROPOSED TIMBER LOUVRE
DETAIL TO BIN STORE

Drawing No:	Rev:	Drawn By:	Checked:	Scale:	Date:
NRG27-PL-216		C.H.K.	J.Albutt	AS SHOWN@ A3	21.06.2018