

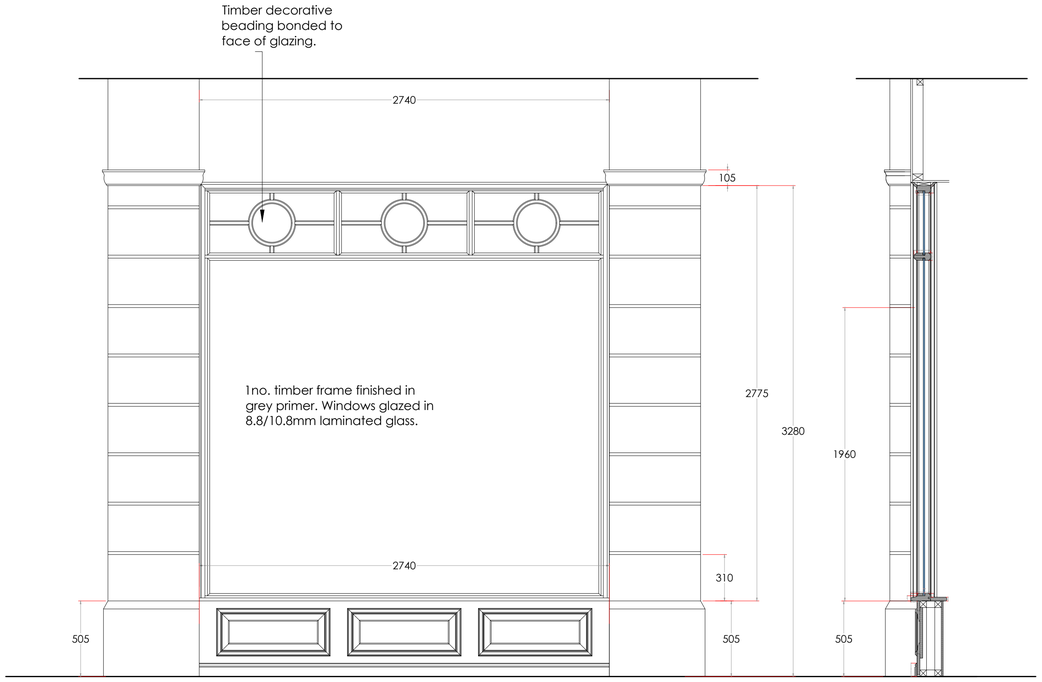


Shopfront C (side Window) Scale 1:20

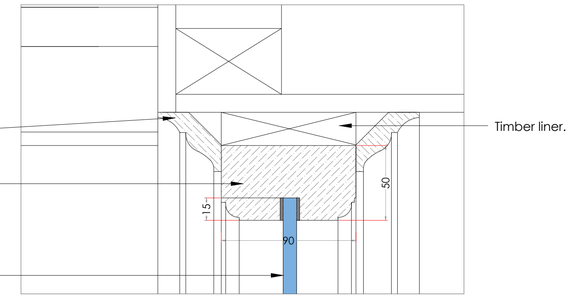

Head Section Scale 1:2

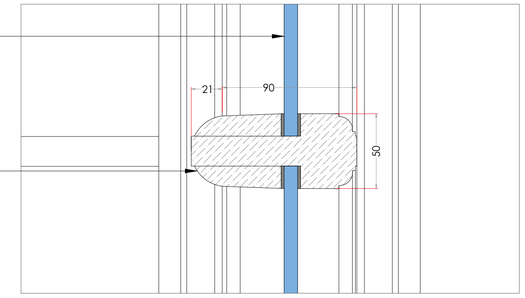


Mid Rail Scale 1:2


Bottom Section Scale 1:2



Plan Section Scale 1:20

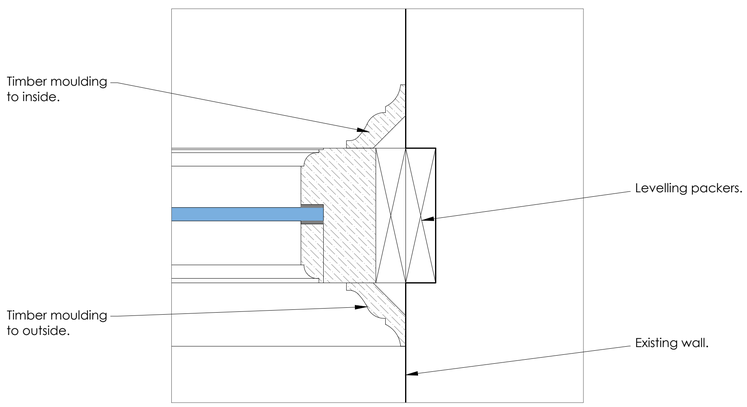

Plan Section Scale 1:2

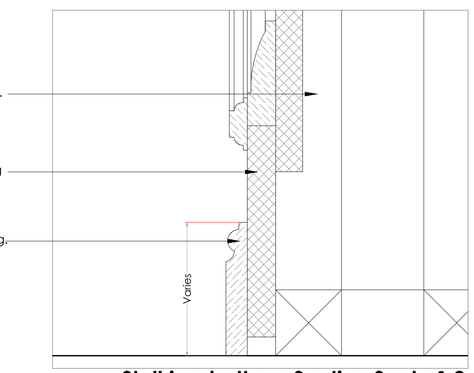

Stallriser bottom Section Scale 1:2

Typical Section Scale 1:20

DRAWINGS NOT TO BE SCALED

All contractors are responsible for taking & checking all dimensions relative to this work.
The designer must be advised of any discrepancies.
This drawing must be read in conjunction with the specification/ bill of quantities & any related drawings.
Copyright on this drawing is reserved by MENTHA & HALSALL SHOPFITTERS LTD. & is issued on the condition that it is not copied, reproduced, retained or disclosed to any unauthorised person either wholly or in part without the consent in writing of MENTHA & HALSALL SHOPFITTERS LTD.

Revisions

16/10/18	A	Drawing revised as per main contractor/architects comments and markups.
3/12/18	B	Dims added to sections as requested.
4/2/19	C	Details revised following site meeting and Conservation Officer comments: Decorative moulding added to vertical frame/wall junctions and frame head/ soffit junctions. Stallriser front facing revised to resemble existing site doors' raised and fielded panels.

Project: Kenworthys Building

Drawing title: Shopfront C

Drawing no.: 1001.004	Rev.: C
Date: 3/10/2018	Scale: 1:20 & 1:2@A1
Drawn by: CR	Job no.: ****

mentha & halsall
specialist interior fitout contractors
www.mentha-halsall.com
01704 530800