



ELEVATION 1
SCALE 1:20

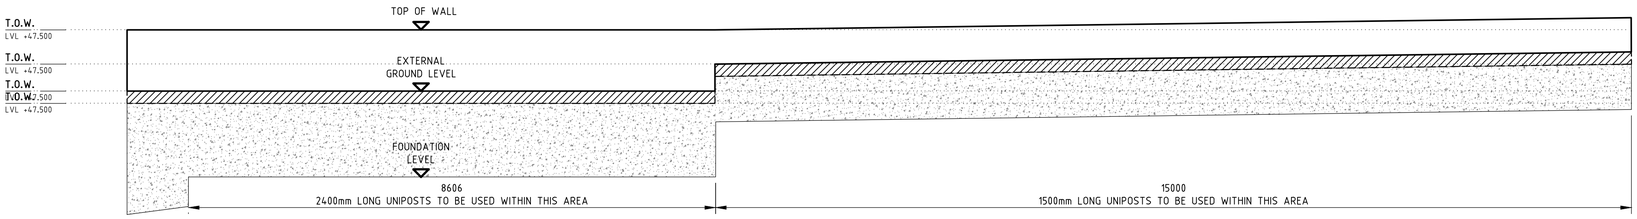

ELEVATION 2
SCALE 1:20

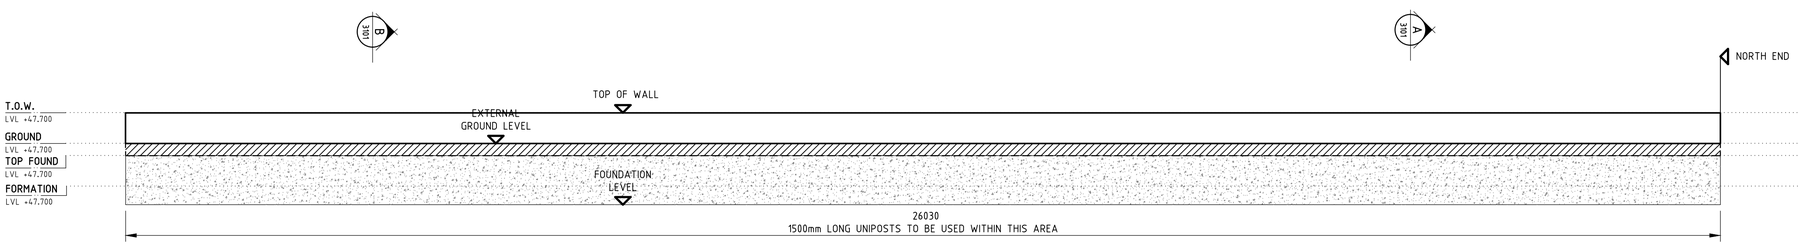

ELEVATION 3
SCALE 1:20

LEVELS AND WALL SETOUT TO LANDSCAPE ARCHITECT DETAILS SEE DRAWINGS PL1378-GA-P112/P113

CDM 2015

UNLESS NOTED OTHERWISE BELOW, EDGE (THE DESIGNER) HAS NOT IDENTIFIED ANY SIGNIFICANT RISKS ASSOCIATED WITH THE DESIGN INTENT SHOWN ON THIS DRAWING WHICH COULD NOT BE MANAGED SAFELY BY A COMPETENT CONTRACTOR.

WHERE A RISK HAS BEEN IDENTIFIED BELOW, APPROPRIATE ACTION SHOULD BE TAKEN BY THE APPROPRIATE CONTRACTOR. IF ANY FURTHER INFORMATION IS REQUIRED, PLEASE ASK.

ELEMENT/OPERATION	IDENITIFIED HAZARDS

WHERE THE ABOVE IS BLANK - NO UNUSUAL RISKS HAVE BEEN IDENTIFIED

RISKS LEGEND

COMPULSORY ACTION
PROHIBITIVE ACTION
INFORMATION
WARNING

Rev	Date	Description	By	Chk

EDGE CONSULTING ENGINEERS
www.edgece.com

Manchester , UK
3rd Floor, Conavon Court,
12 Blackfriars Street,
Manchester, M3 5BQ,
United Kingdom

T: +44 (0) 161 834 1938
E: manchester@edgece.com

The concepts + information contained in this document are the copyright of EDGE Consulting Engineers. Use or copying of this document in whole or in part without the written permission of EDGE Consulting Engineers constitutes an infringement of copyright.

DO NOT SCALE DRAWINGS. IF IN DOUBT, ASK!

Project Name
ANGEL GARDENS

Client
MODA LIVING

Designed	Drawn	Checked	Scale @ A1
K.L.	A.D.	J.J.	1:75

Drawing Title
RETAINING WALL ELEVATIONS

Discipline
STRUCTURE

Status
PRELIMINARY NOT FOR CONSTRUCTION

Project No.	Drawing No.	Revision
15021	3001	P01

FILENAME

PLOT DATE

0 mm 10 20 30 40 50