Existing Site Location Plan

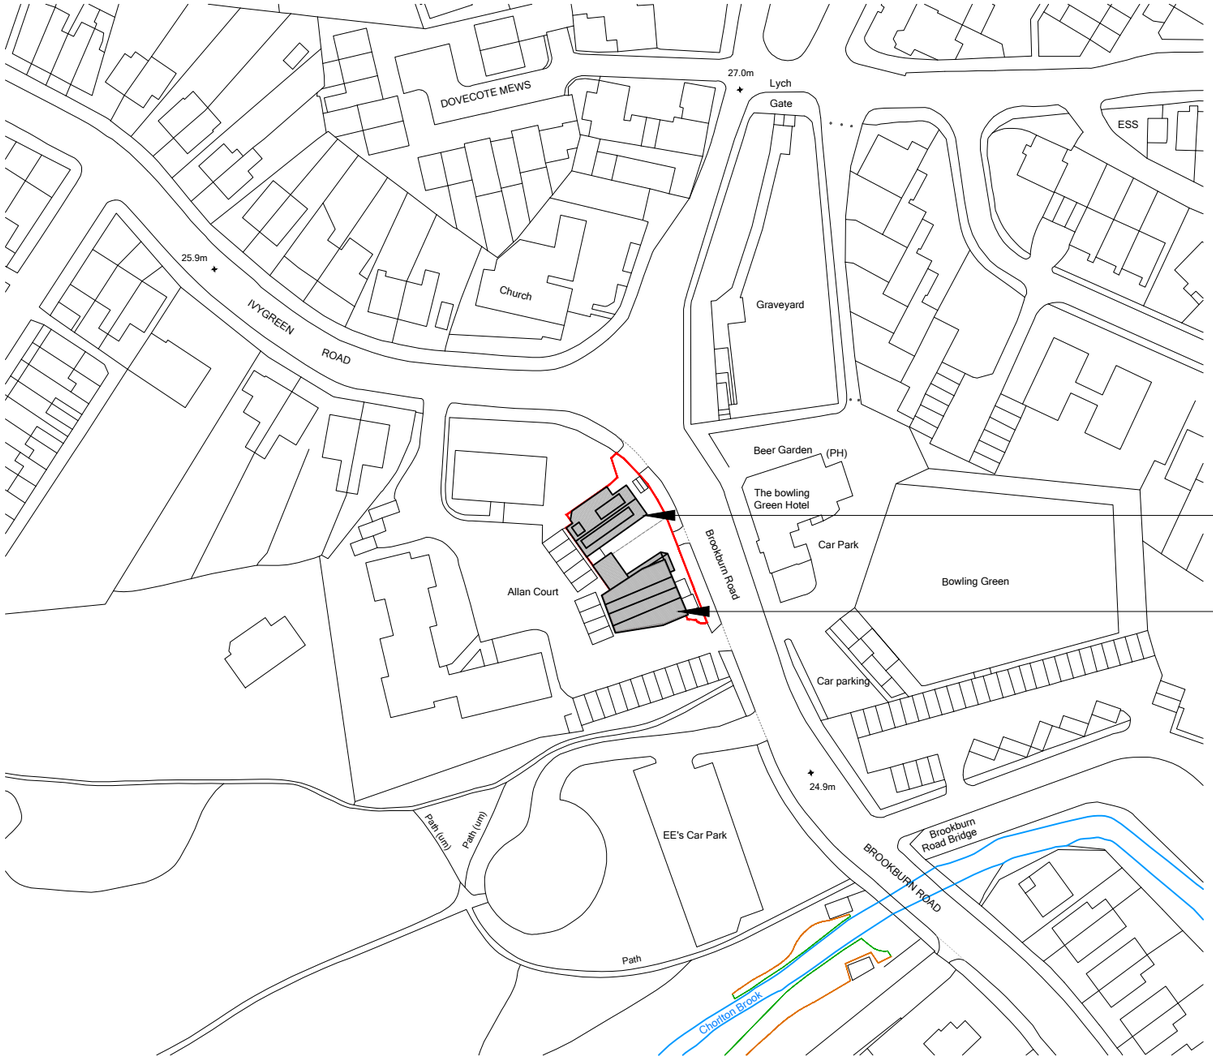

0 5m 10m 15m 20m 25m

N

Site Boundary

© COPYRIGHT This drawing is protected by copyright, it may not be reproduced in any form or by any means for any purpose, without gaining written permission from Butterfield Architecture NOTES This drawing is to be read in conjunction with all relevant Butterfield Architecture, Structural Engineer's, Service Engineer's,and Subcontractor drawings. Review all drawings and report any discrepancies to Butterfield Architecture prior to consulting. Do not scale from this drawing. All dimensions and levels including any abutment to existing structures to be checked on site prior to commencement All dimensions in millimetres unless stated otherwise. Work from figured dimensions only. No deviation from details shown on this drawing is allowed without Butterfield Architecture's prior permission in writing. All work is to be carried out in accordance with British Standard Codes of Practice, Statutory requirements and the Contract Documents.

CLIENT ADDRESS	Huse Living Ltd (8 Brookburn Road) 102 Roseneath Road Urmston M41 5AZ Jules Copsey (6 Brookburn Road) 6 Brookburn Road Chorlton-cum-Hardy M21 9ES	PROJECT ADDRESS	6 & 8 Brookburn Road Chorlton-cum-Hardy Manchester M21 9ES
PROJECT TITLE	Joint application for the proposed conversion and extension of existing apartments into 8 new apartments, and the extension of existing single dwelling.		

SCALE	1:1250 @ A3
ISSUE	Joint Planning Application
DATE	12/10/2018
Notes	

BUTTERFIELD ARCHITECTURE
ARCHITECTURE \ INTERIORS \ PROJECT MANAGEMENT
WWW.BUTTERFIELD ARCHITECTURE.CO.UK
EMAIL \ PAULA@BUTTERFIELDARCHITECTURE.CO.UK
MOBILE \ +44 (0) 7779302856
102 ROSENEATH ROAD, URMSTON, MANCHESTER, M41 5AZ

REVISION	DWG NO	JOB NO
	2174/EX/LP	2174

Existing Site Plan



0 2m 4m 6m 8m 10m

N

Site Boundary

BUTTERFIELD ARCHITECTURE

ARCHITECTURE \ INTERIORS \ PROJECT MANAGEMENT

© COPYRIGHT This drawing is protected by copyright, it may not be reproduced in any form or by any means for any purpose, without gaining written permission from Butterfield Architecture NOTES This drawing is to be read in conjunction with all relevant Butterfield Architecture, Structural Engineer's, Service Engineer's,and Subcontractor drawings. Review all drawings and report any discrepancies to Butterfield Architecture prior to consulting. Do not scale from this drawing. All dimensions and levels including any abutment to existing structures to be checked on site prior to commencement All dimensions in millimetres unless stated otherwise. Work from figured dimensions only. No deviation from details shown on this drawing is allowed without Butterfield Architecture's prior permission in writing. All work is to be carried out in accordance with British Standard Codes of Practice, Statutory requirements and the Contract Documents.

CLIENT ADDRESS	Huse Living Ltd (8 Brookburn Road) 102 Roseneath Road Urmston M41 5AZ Jules Copsey (6 Brookburn Road) 6 Brookburn Road Chorlton-cum-Hardy M21 9ES	PROJECT ADDRESS	6 & 8 Brookburn Road Chorlton-cum-Hardy Manchester M21 9ES
PROJECT TITLE	Joint application for the proposed conversion and extension of existing apartments into 8 new apartments, and the extension of existing single dwelling.		

SCALE	1:200 @ A3
ISSUE	Joint Planning Application
DATE	12/10/2018
Notes	

WWW.BUTTERFIELD ARCHITECTURE.CO.UK
EMAIL \ PAULA@BUTTERFIELDARCHITECTURE.CO.UK
MOBILE \ +44 (0) 7779302856
102 ROSENEATH ROAD, URMSTON, MANCHESTER, M41 5AZ

REVISION	DWG NO	JOB NO
	2174/EX/SP	2174

No. 8 Brookburn Road

Existing Ground Floor Plan

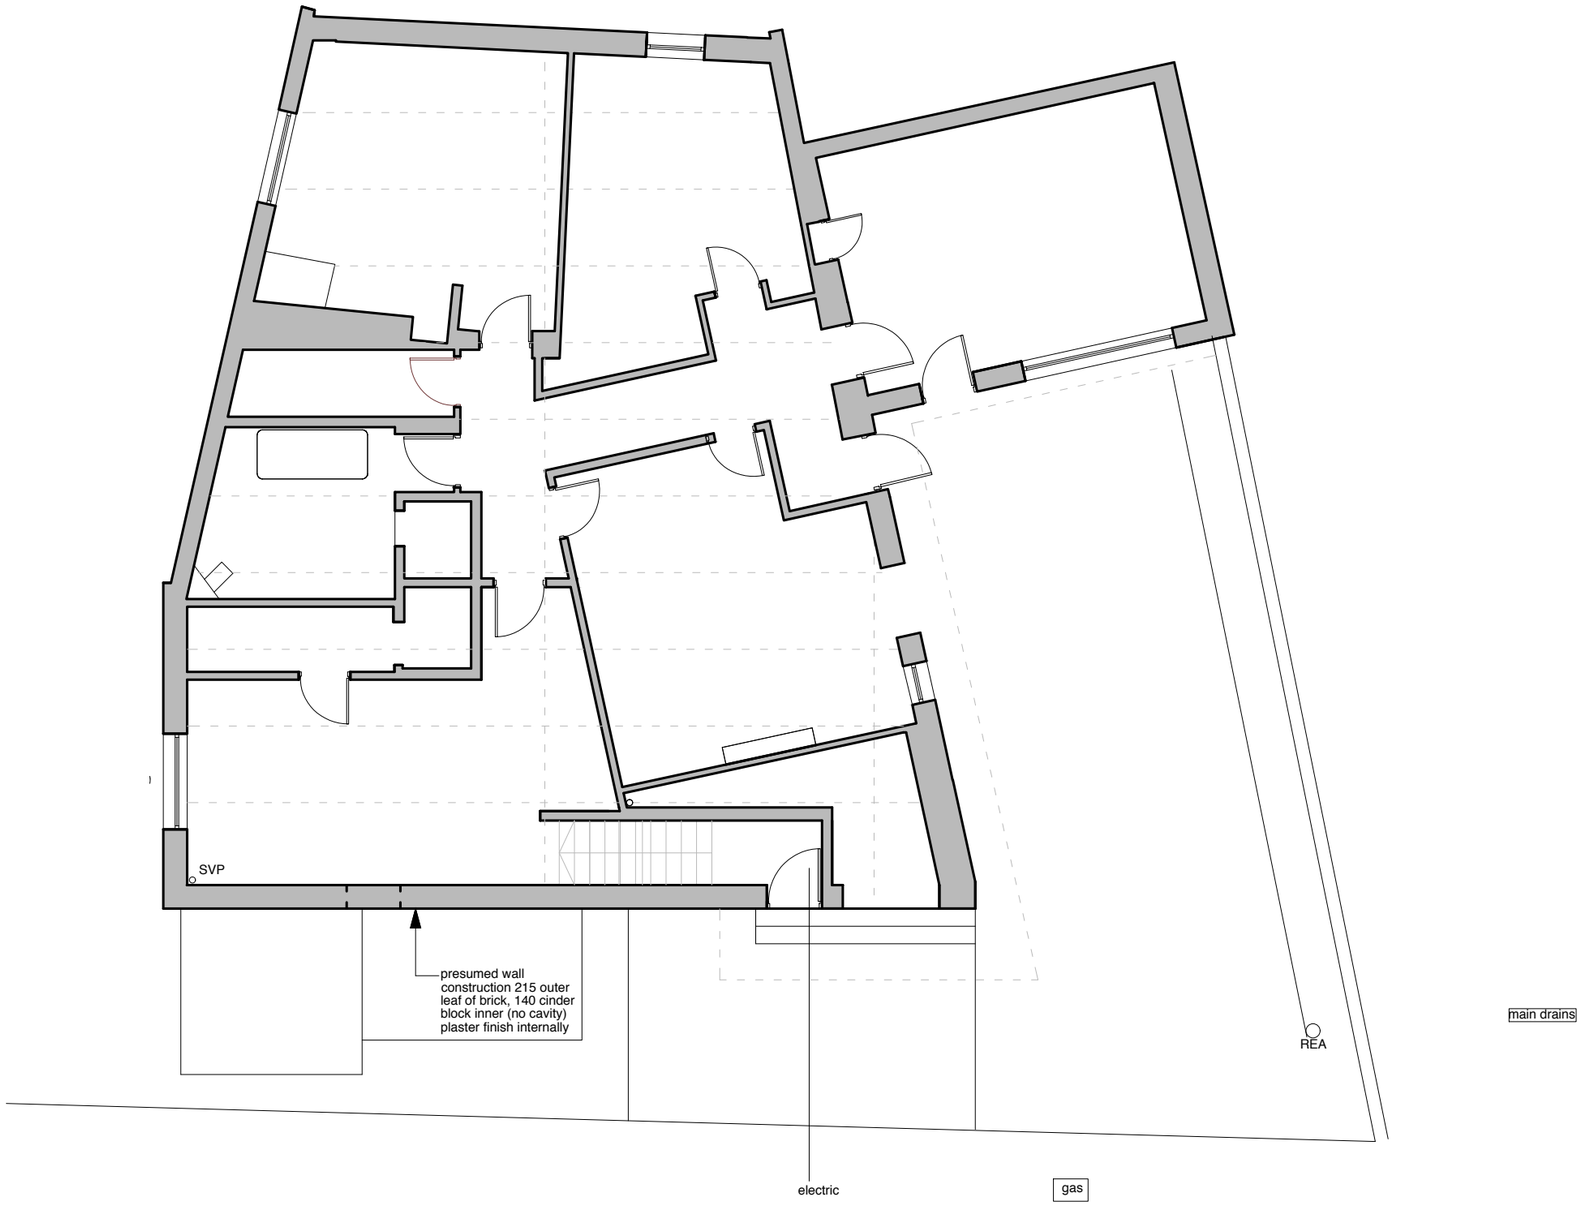

0 1m 2m 3m 4m 5m

N

Site Boundary

© COPYRIGHT This drawing is protected by copyright, it may not be reproduced in any form or by any means for any purpose, without gaining written permission from Butterfield Architecture
NOTES This drawing is to be read in conjunction with all relevant Butterfield Architecture, Structural Engineer's, Service Engineer's,and Subcontractor drawings. Review all drawings and report any discrepancies to Butterfield Architecture prior to consulting. Do not scale from this drawing. All dimensions and levels including any abutment to existing structures to be checked on site prior to commencement All dimensions in millimetres unless stated otherwise. Work from figured dimensions only. No deviation from details shown on this drawing is allowed without Butterfield Architecture's prior permission in writing. All work is to be carried out in accordance with British Standard Codes of Practice, Statutory requirements and the Contract Documents.

CLIENT ADDRESS	Huse Living Ltd (8 Brookburn Road) 102 Roseneath Road Urmston M41 5AZ Jules Copsey (6 Brookburn Road) 6 Brookburn Road Chorlton-cum-Hardy M21 9ES	PROJECT ADDRESS	6 & 8 Brookburn Road Chorlton-cum-Hardy Manchester M21 9ES
PROJECT TITLE	Joint application for the proposed conversion and extension of existing apartments into 8 new apartments, and the extension of existing single dwelling.		

SCALE	1:100 @ A3
ISSUE	Joint Planning Application
DATE	12/10/2018
Notes	

BUTTERFIELD ARCHITECTURE
ARCHITECTURE \ INTERIORS \ PROJECT MANAGEMENT
WWW.BUTTERFIELD ARCHITECTURE.CO.UK
EMAIL \ PAULA@BUTTERFIELDARCHITECTURE.CO.UK
MOBILE \ +44 (0) 7779302856
102 ROSENEATH ROAD, URMSTON, MANCHESTER, M41 5AZ

REVISION	DWG NO	JOB NO
	2174/EX/SP	2174

No. 8 Brookburn Road

Existing First Floor Plan

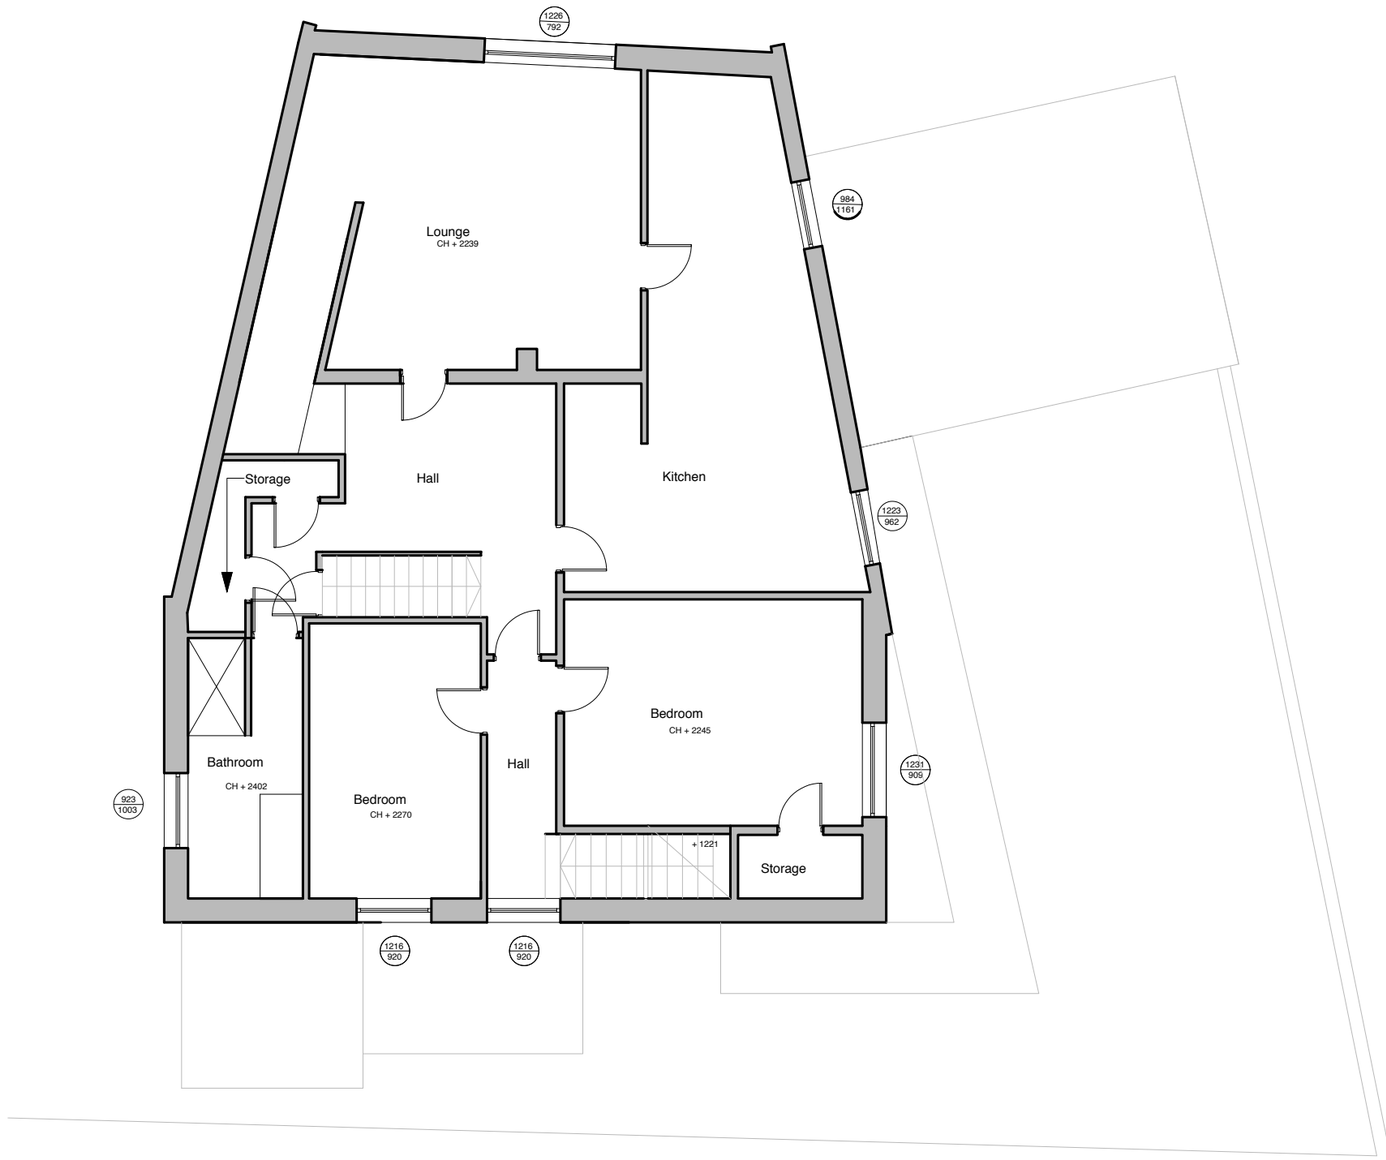

0 1m 2m 3m 4m 5m

N

Site Boundary

© COPYRIGHT This drawing is protected by copyright, it may not be reproduced in any form or by any means for any purpose, without gaining written permission from Butterfield Architecture
NOTES This drawing is to be read in conjunction with all relevant Butterfield Architecture, Structural Engineer's, Service Engineer's,and Subcontractor drawings. Review all drawings and report any discrepancies to Butterfield Architecture prior to consulting. Do not scale from this drawing. All dimensions and levels including any abutment to existing structures to be checked on site prior to commencement All dimensions in millimetres unless stated otherwise. Work from figured dimensions only. No deviation from details shown on this drawing is allowed without Butterfield Architecture's prior permission in writing. All work is to be carried out in accordance with British Standard Codes of Practice, Statutory requirements and the Contract Documents.

CLIENT ADDRESS	Huse Living Ltd (8 Brookburn Road) 102 Roseneath Road Urmston M41 5AZ	Jules Copsey (6 Brookburn Road) 6 Brookburn Road Chorlton-cum-Hardy M21 9ES	
PROJECT ADDRESS	6 & 8 Brookburn Road Chorlton-cum-Hardy Manchester M21 9ES		
PROJECT TITLE	Joint application for the proposed conversion and extension of existing apartments into 8 new apartments, and the extension of existing single dwelling.		

SCALE	1:100 @ A3
ISSUE	Joint Planning Application
DATE	12/10/2018
Notes	

BUTTERFIELD ARCHITECTURE
ARCHITECTURE \ INTERIORS \ PROJECT MANAGEMENT
WWW.BUTTERFIELD ARCHITECTURE.CO.UK
EMAIL \ PAULA@BUTTERFIELDARCHITECTURE.CO.UK
MOBILE \ +44 (0) 7779302856
102 ROSENEATH ROAD, URMSTON, MANCHESTER, M41 5AZ

REVISION	DWG NO	JOB NO
	2174/EX/SP	2174

No. 8 Brookburn Road

Existing Second Floor Plan

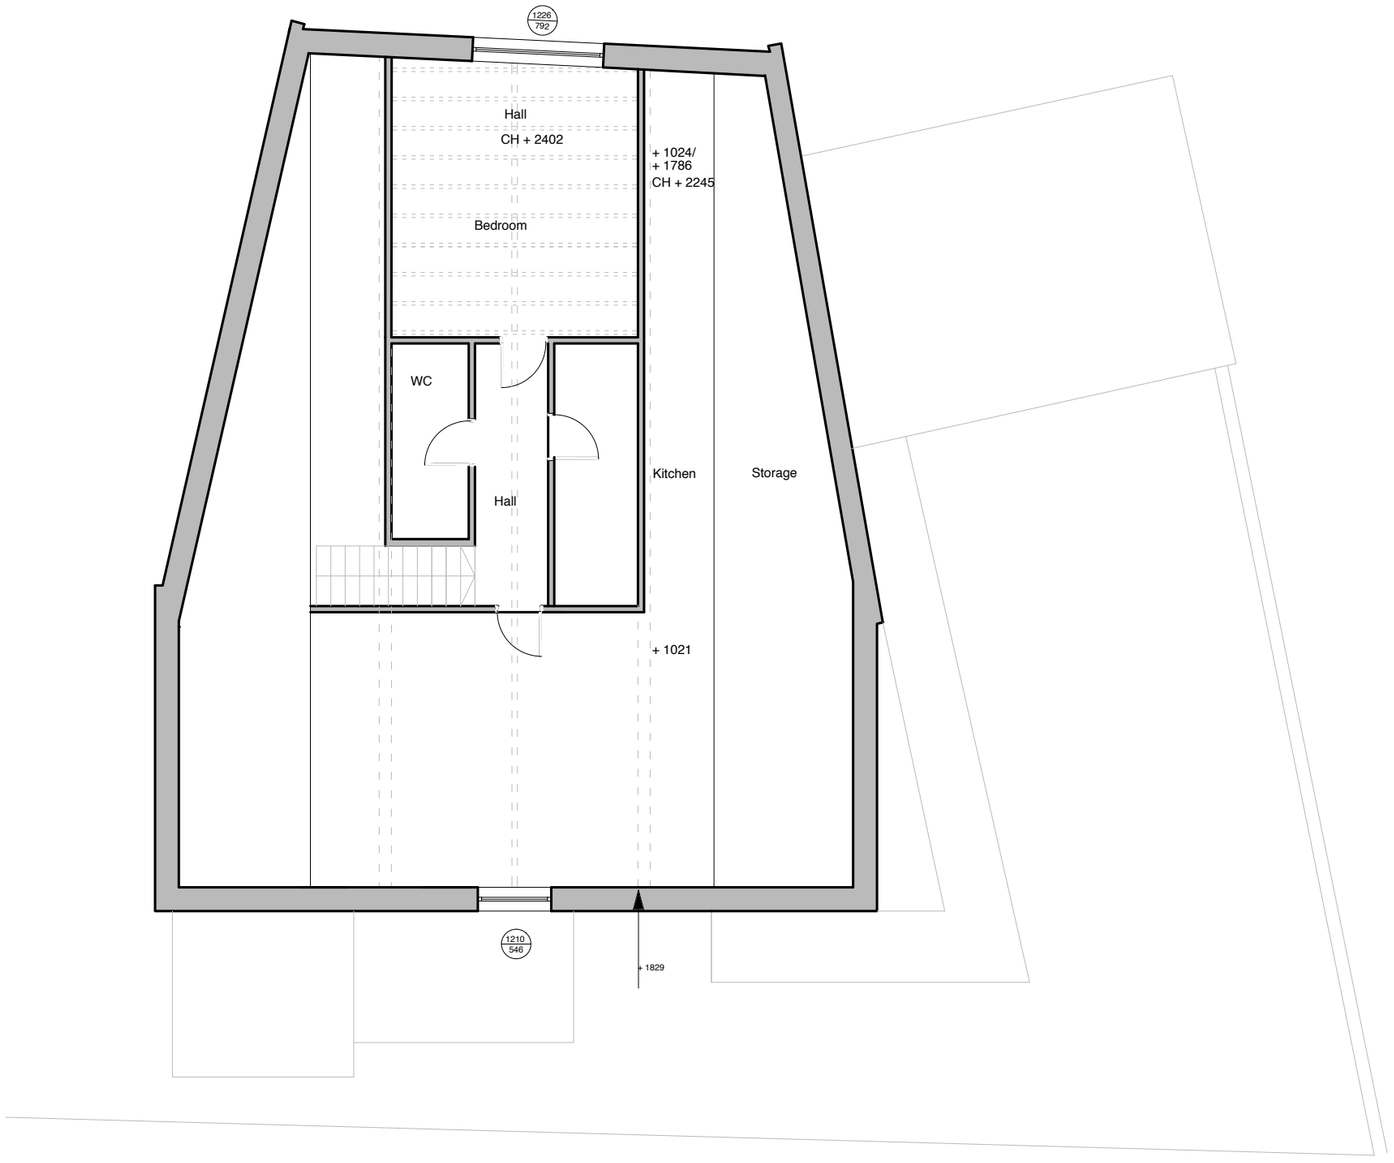

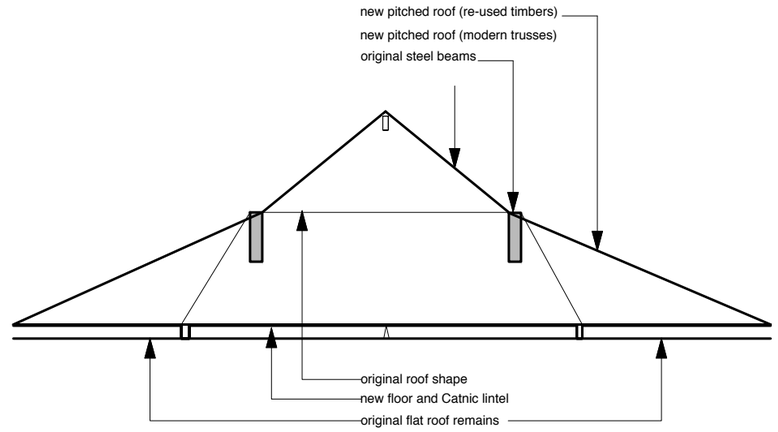

0 1m 2m 3m 4m 5m

N

Site Boundary

© COPYRIGHT This drawing is protected by copyright, it may not be reproduced in any form or by any means for any purpose, without gaining written permission from Butterfield Architecture
NOTES This drawing is to be read in conjunction with all relevant Butterfield Architecture, Structural Engineer's, Service Engineer's,and Subcontractor drawings. Review all drawings and report any discrepancies to Butterfield Architecture prior to consulting. Do not scale from this drawing. All dimensions and levels including any abutment to existing structures to be checked on site prior to commencement All dimensions in millimetres unless stated otherwise. Work from figured dimensions only. No deviation from details shown on this drawing is allowed without Butterfield Architecture's prior permission in writing. All work is to be carried out in accordance with British Standard Codes of Practice, Statutory requirements and the Contract Documents.

CLIENT ADDRESS	Huse Living Ltd (8 Brookburn Road) 102 Roseneath Road Urmston M41 5AZ	Jules Copsey (6 Brookburn Road) 6 Brookburn Road Chorlton-cum-Hardy M21 9ES	PROJECT ADDRESS	6 & 8 Brookburn Road Chorlton-cum-Hardy Manchester M21 9ES	
PROJECT TITLE	Joint application for the proposed conversion and extension of existing apartments into 8 new apartments, and the extension of existing single dwelling.				

SCALE	1:100 @ A3
ISSUE	Joint Planning Application
DATE	12/10/2018
Notes	

BUTTERFIELD ARCHITECTURE
ARCHITECTURE \ INTERIORS \ PROJECT MANAGEMENT

WWW.BUTTERFIELD ARCHITECTURE.CO.UK
EMAIL \ PAULA@BUTTERFIELDARCHITECTURE.CO.UK
MOBILE \ +44 (0) 7779302856
102 ROSENEATH ROAD, URMSTON, MANCHESTER, M41 5AZ

REVISION	DWG NO	JOB NO
	2174/EX/SP	2174

No. 8 Brookburn Road

Existing West Elevation

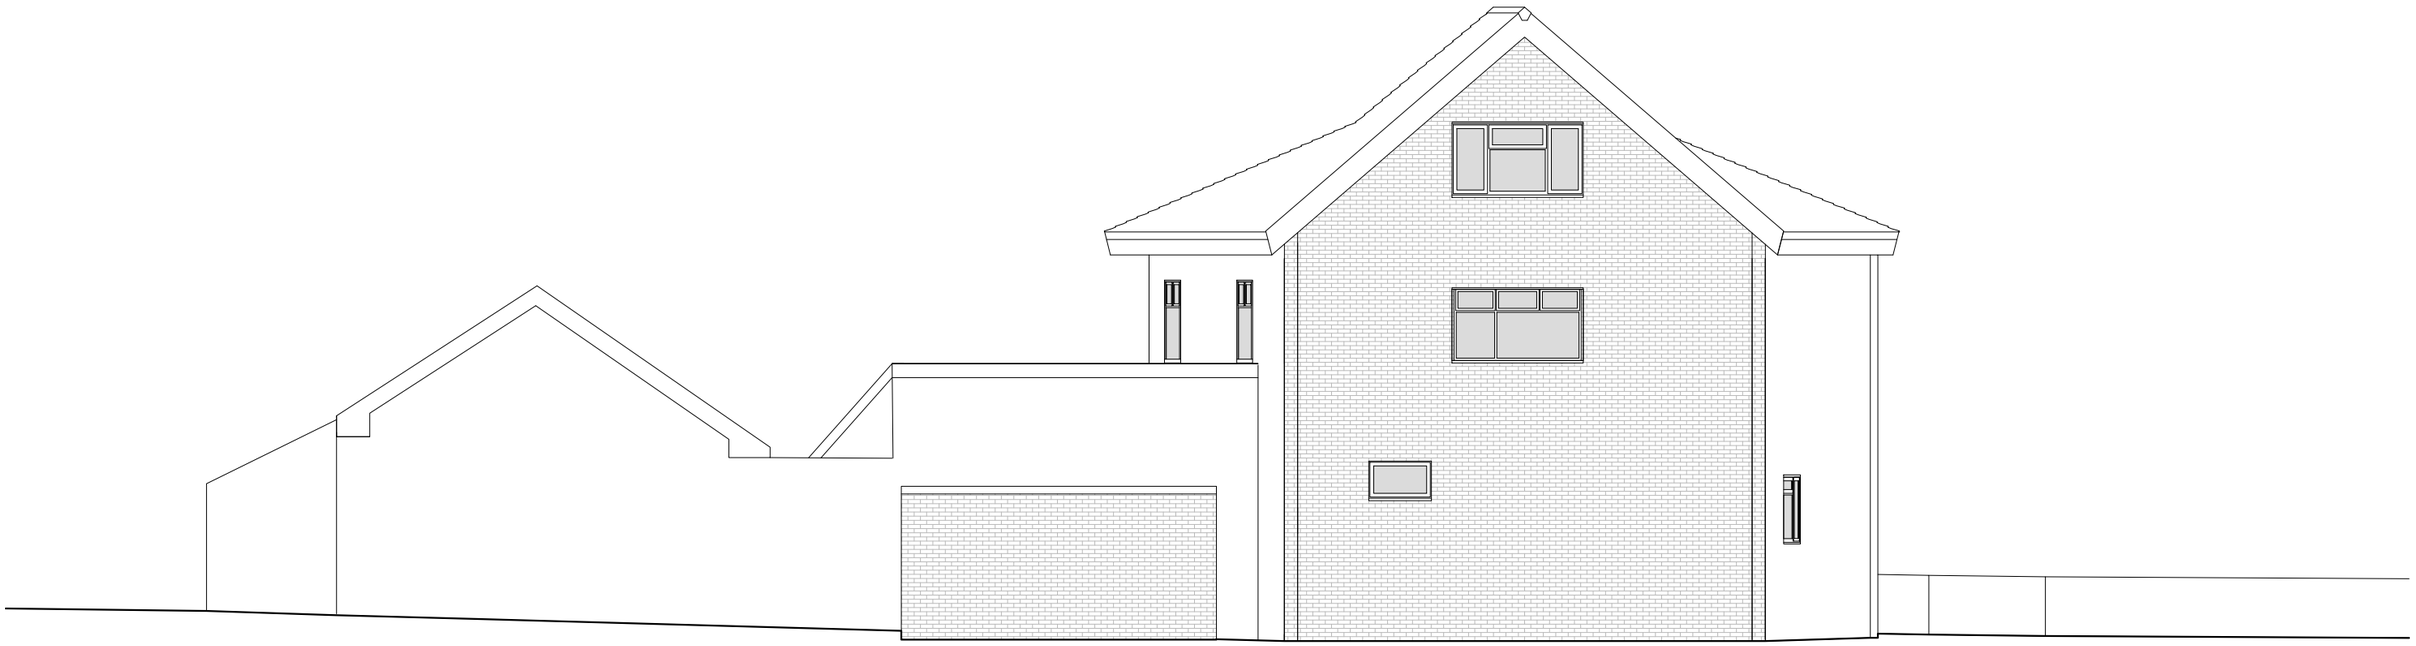

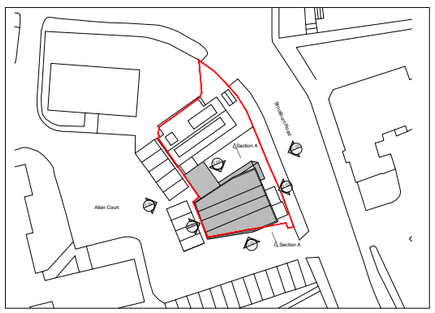

Key Plan

N

0 1m 2m 3m 4m 5m

© COPYRIGHT This drawing is protected by copyright, it may not be reproduced in any form or by any means for any purpose, without gaining written permission from Butterfield Architecture NOTES This drawing is to be read in conjunction with all relevant Butterfield Architecture, Structural Engineer's, Service Engineer's,and Subcontractor drawings. Review all drawings and report any discrepancies to Butterfield Architecture prior to consulting. Do not scale from this drawing. All dimensions and levels including any abutment to existing structures to be checked on site prior to commencement All dimensions in millimetres unless stated otherwise. Work from figured dimensions only. No deviation from details shown on this drawing is allowed without Butterfield Architecture's prior permission in writing. All work is to be carried out in accordance with British Standard Codes of Practice, Statutory requirements and the Contract Documents.

CLIENT ADDRESS	Huse Living Ltd (8 Brookburn Road) 102 Roseneath Road Urmston M41 5AZ Jules Copsey (6 Brookburn Road) 6 Brookburn Road Chorlton-cum-Hardy M21 9ES	PROJECT ADDRESS	6 & 8 Brookburn Road Chorlton-cum-Hardy Manchester M21 9ES
PROJECT TITLE	Joint application for the proposed conversion and extension of existing apartments into 8 new apartments, and the extension of existing single dwelling.		

SCALE	1:100 @ A3
ISSUE	Joint Planning Application
DATE	12/10/2018

Notes

BUTTERFIELD ARCHITECTURE

ARCHITECTURE \ INTERIORS \ PROJECT MANAGEMENT

WWW.BUTTERFIELD ARCHITECTURE.CO.UK

EMAIL \ PAULA@BUTTERFIELDARCHITECTURE.CO.UK

MOBILE \ +44 (0) 7779302856

102 ROSENEATH ROAD, URMSTON, MANCHESTER, M41 5AZ

REVISION	DWG NO	JOB NO
	2174/EX/East Elev.	2174

No. 8 Brookburn Road

Existing South Elevation

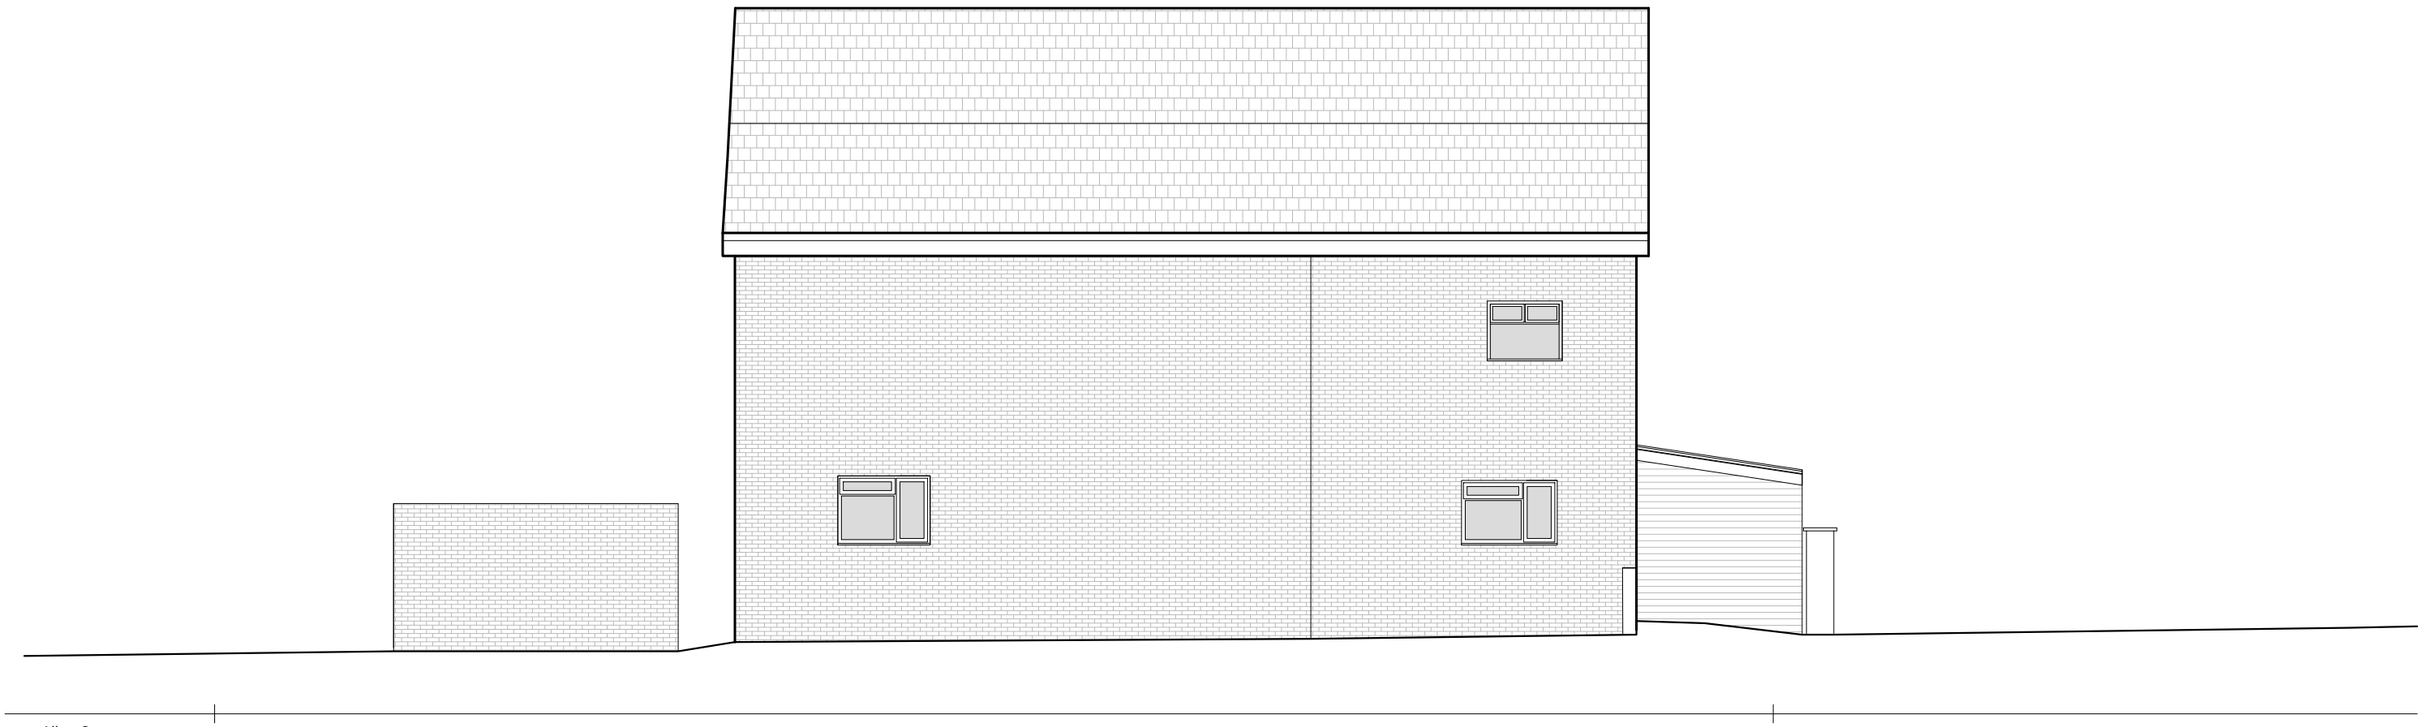



Key Plan

N

0 1m 2m 3m 4m 5m

© COPYRIGHT This drawing is protected by copyright, it may not be reproduced in any form or by any means for any purpose, without gaining written permission from Butterfield Architecture NOTES This drawing is to be read in conjunction with all relevant Butterfield Architecture, Structural Engineer's, Service Engineer's,and Subcontractor drawings. Review all drawings and report any discrepancies to Butterfield Architecture prior to consulting. Do not scale from this drawing. All dimensions and levels including any abutment to existing structures to be checked on site prior to commencement All dimensions in millimetres unless stated otherwise. Work from figured dimensions only. No deviation from details shown on this drawing is allowed without Butterfield Architecture's prior permission in writing. All work is to be carried out in accordance with British Standard Codes of Practice, Statutory requirements and the Contract Documents.

CLIENT ADDRESS	Huse Living Ltd (8 Brookburn Road) 102 Roseneath Road Urmston M41 5AZ Jules Copsey (6 Brookburn Road) 6 Brookburn Road Chorlton-cum-Hardy M21 9ES	PROJECT ADDRESS	6 & 8 Brookburn Road Chorlton-cum-Hardy Manchester M21 9ES
PROJECT TITLE	Joint application for the proposed conversion and extension of existing apartments into 8 new apartments, and the extension of existing single dwelling.		

SCALE	1:100 @ A3
ISSUE	Joint Planning Application
DATE	12/10/2018
Notes	

BUTTERFIELD ARCHITECTURE

ARCHITECTURE \ INTERIORS \ PROJECT MANAGEMENT

WWW.BUTTERFIELD ARCHITECTURE.CO.UK

EMAIL \ PAULA@BUTTERFIELDARCHITECTURE.CO.UK

MOBILE \ +44 (0) 7779302856

102 ROSENEATH ROAD, URMSTON, MANCHESTER, M41 5AZ

REVISION	DWG NO	JOB NO
	2174/EX/East Elev.	2174

No. 8 Brookburn Road

Existing East Elevation



Allan Court

8 Brookburn Road (The Site)

6 Brookburn Road



Key Plan

N

0 1m 2m 3m 4m 5m

© COPYRIGHT This drawing is protected by copyright, it may not be reproduced in any form or by any means for any purpose, without gaining written permission from Butterfield Architecture NOTES This drawing is to be read in conjunction with all relevant Butterfield Architecture, Structural Engineer's, Service Engineer's,and Subcontractor drawings. Review all drawings and report any discrepancies to Butterfield Architecture prior to consulting. Do not scale from this drawing. All dimensions and levels including any abutment to existing structures to be checked on site prior to commencement All dimensions in millimetres unless stated otherwise. Work from figured dimensions only. No deviation from details shown on this drawing is allowed without Butterfield Architecture's prior permission in writing. All work is to be carried out in accordance with British Standard Codes of Practice, Statutory requirements and the Contract Documents.

CLIENT ADDRESS	Huse Living Ltd (8 Brookburn Road) 102 Roseneath Road Urmston M41 5AZ Jules Copsey (6 Brookburn Road) 6 Brookburn Road Chorlton-cum-Hardy M21 9ES	PROJECT ADDRESS	6 & 8 Brookburn Road Chorlton-cum-Hardy Manchester M21 9ES
PROJECT TITLE	Joint application for the proposed conversion and extension of existing apartments into 8 new apartments, and the extension of existing single dwelling.		

SCALE	1:100 @ A3
ISSUE	Joint Planning Application
DATE	12/10/2018
Notes	

BUTTERFIELD ARCHITECTURE

ARCHITECTURE \ INTERIORS \ PROJECT MANAGEMENT

WWW.BUTTERFIELD ARCHITECTURE.CO.UK

EMAIL \ PAULA@BUTTERFIELDARCHITECTURE.CO.UK

MOBILE \ +44 (0) 7779302856

102 ROSENEATH ROAD, URMSTON, MANCHESTER, M41 5AZ

REVISION	DWG NO	JOB NO
	2174/EX/East Elev.	2174

No. 8 Brookburn Road

Existing North Elevation

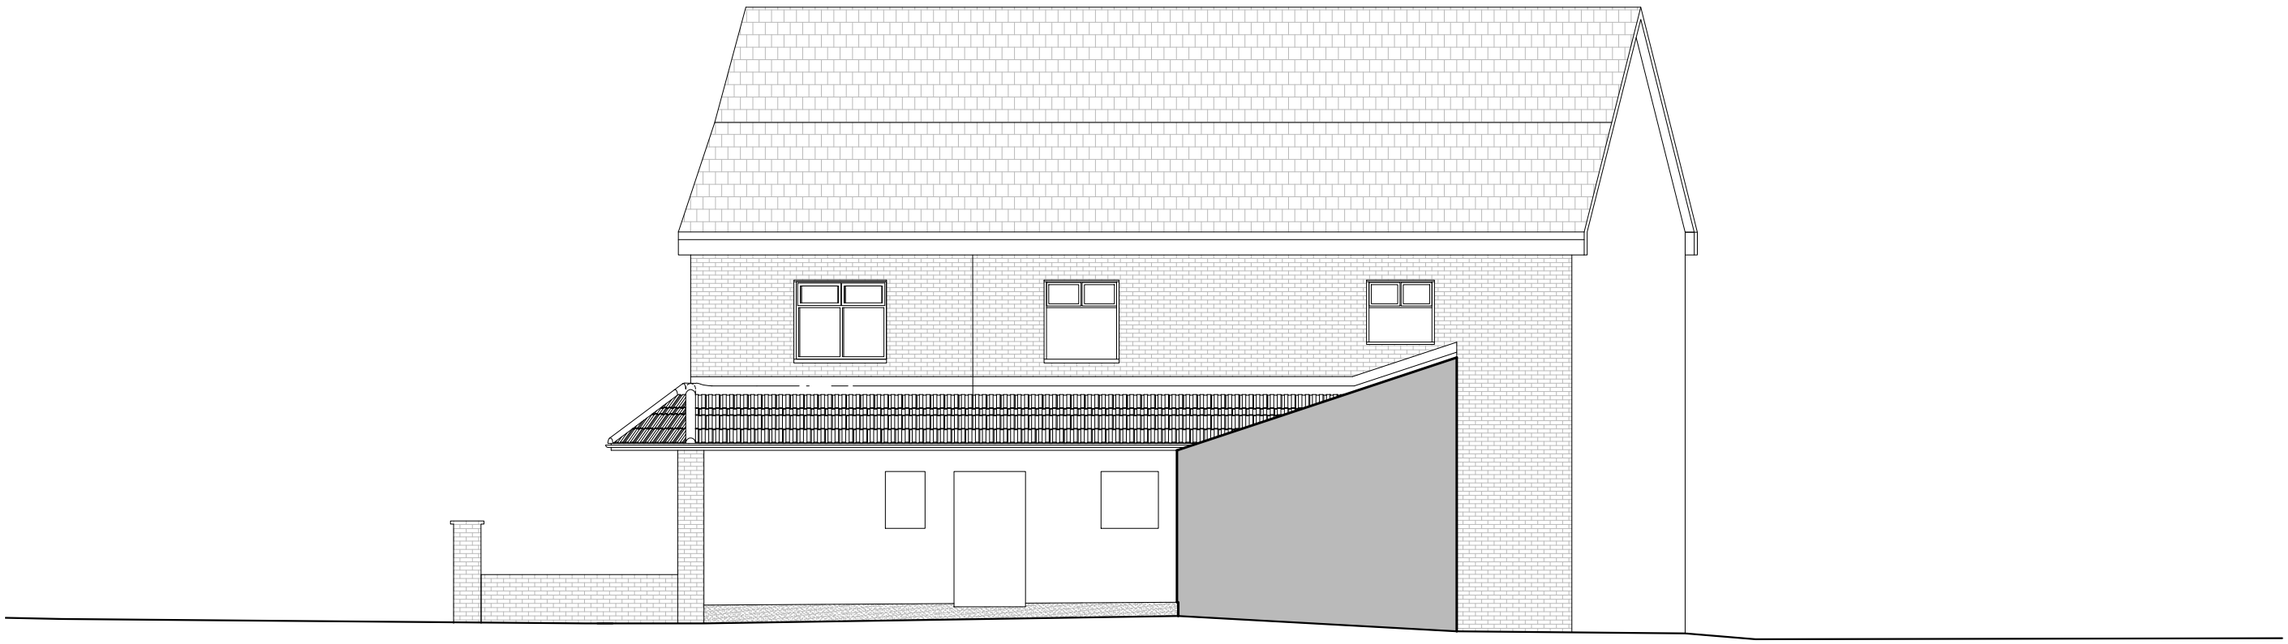

Brookburn Road

8 Brookburn Road (The Site)

Allan Court



Key Plan

N

0 1m 2m 3m 4m 5m

© COPYRIGHT This drawing is protected by copyright, it may not be reproduced in any form or by any means for any purpose, without gaining written permission from Butterfield Architecture NOTES This drawing is to be read in conjunction with all relevant Butterfield Architecture, Structural Engineer's, Service Engineer's,and Subcontractor drawings. Review all drawings and report any discrepancies to Butterfield Architecture prior to consulting. Do not scale from this drawing. All dimensions and levels including any abutment to existing structures to be checked on site prior to commencement All dimensions in millimetres unless stated otherwise. Work from figured dimensions only. No deviation from details shown on this drawing is allowed without Butterfield Architecture's prior permission in writing. All work is to be carried out in accordance with British Standard Codes of Practice, Statutory requirements and the Contract Documents.

CLIENT ADDRESS	Huse Living Ltd (8 Brookburn Road) 102 Roseneath Road Urmston M41 5AZ Jules Copsey (6 Brookburn Road) 6 Brookburn Road Chorlton-cum-Hardy M21 9ES	PROJECT ADDRESS	6 & 8 Brookburn Road Chorlton-cum-Hardy Manchester M21 9ES
PROJECT TITLE	Joint application for the proposed conversion and extension of existing apartments into 8 new apartments, and the extension of existing single dwelling.		

SCALE	1:100 @ A3
ISSUE	Joint Planning Application
DATE	12/10/2018
Notes	

BUTTERFIELD ARCHITECTURE

ARCHITECTURE \ INTERIORS \ PROJECT MANAGEMENT

WWW.BUTTERFIELD ARCHITECTURE.CO.UK

EMAIL \ PAULA@BUTTERFIELDARCHITECTURE.CO.UK

MOBILE \ +44 (0) 7779302856

102 ROSENEATH ROAD, URMSTON, MANCHESTER, M41 5AZ

REVISION	DWG NO	JOB NO
	2174/EX/East Elev.	2174

No. 8 Brookburn Road

Existing Long Elevation - Brookburn Road



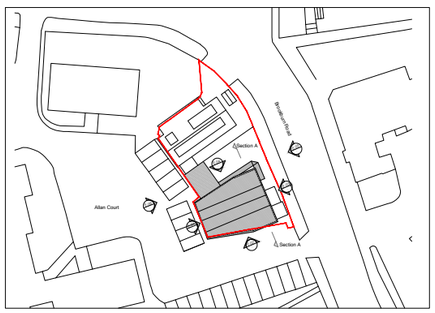

Key Plan

N

0 1m 2m 3m 4m 5m

© COPYRIGHT This drawing is protected by copyright, it may not be reproduced in any form or by any means for any purpose, without gaining written permission from Butterfield Architecture NOTES This drawing is to be read in conjunction with all relevant Butterfield Architecture, Structural Engineer's, Service Engineer's,and Subcontractor drawings. Review all drawings and report any discrepancies to Butterfield Architecture prior to consulting. Do not scale from this drawing. All dimensions and levels including any abutment to existing structures to be checked on site prior to commencement All dimensions in millimetres unless stated otherwise. Work from figured dimensions only. No deviation from details shown on this drawing is allowed without Butterfield Architecture's prior permission in writing. All work is to be carried out in accordance with British Standard Codes of Practice, Statutory requirements and the Contract Documents.

CLIENT ADDRESS	Huse Living Ltd (8 Brookburn Road) 102 Roseneath Road Urmston M41 5AZ	Jules Copsey (6 Brookburn Road) 6 Brookburn Road Chorlton-cum-Hardy M21 9ES	PROJECT ADDRESS	6 & 8 Brookburn Road Chorlton-cum-Hardy Manchester M21 9ES	
PROJECT TITLE	Joint application for the proposed conversion and extension of existing apartments into 8 new apartments, and the extension of existing single dwelling.				

SCALE	1:100 @ A3
ISSUE	Joint Planning Application
DATE	12/10/2018

Notes

BUTTERFIELD ARCHITECTURE

ARCHITECTURE \ INTERIORS \ PROJECT MANAGEMENT

WWW.BUTTERFIELD ARCHITECTURE.CO.UK

EMAIL \ PAULA@BUTTERFIELDARCHITECTURE.CO.UK

MOBILE \ +44 (0) 7779302856

102 ROSENEATH ROAD, URMSTON, MANCHESTER, M41 5AZ

REVISION	DWG NO	JOB NO
	2174/EX/ ELE 05	2174

No. 8 Brookburn Road

Existing Long Elevation - Allan Court

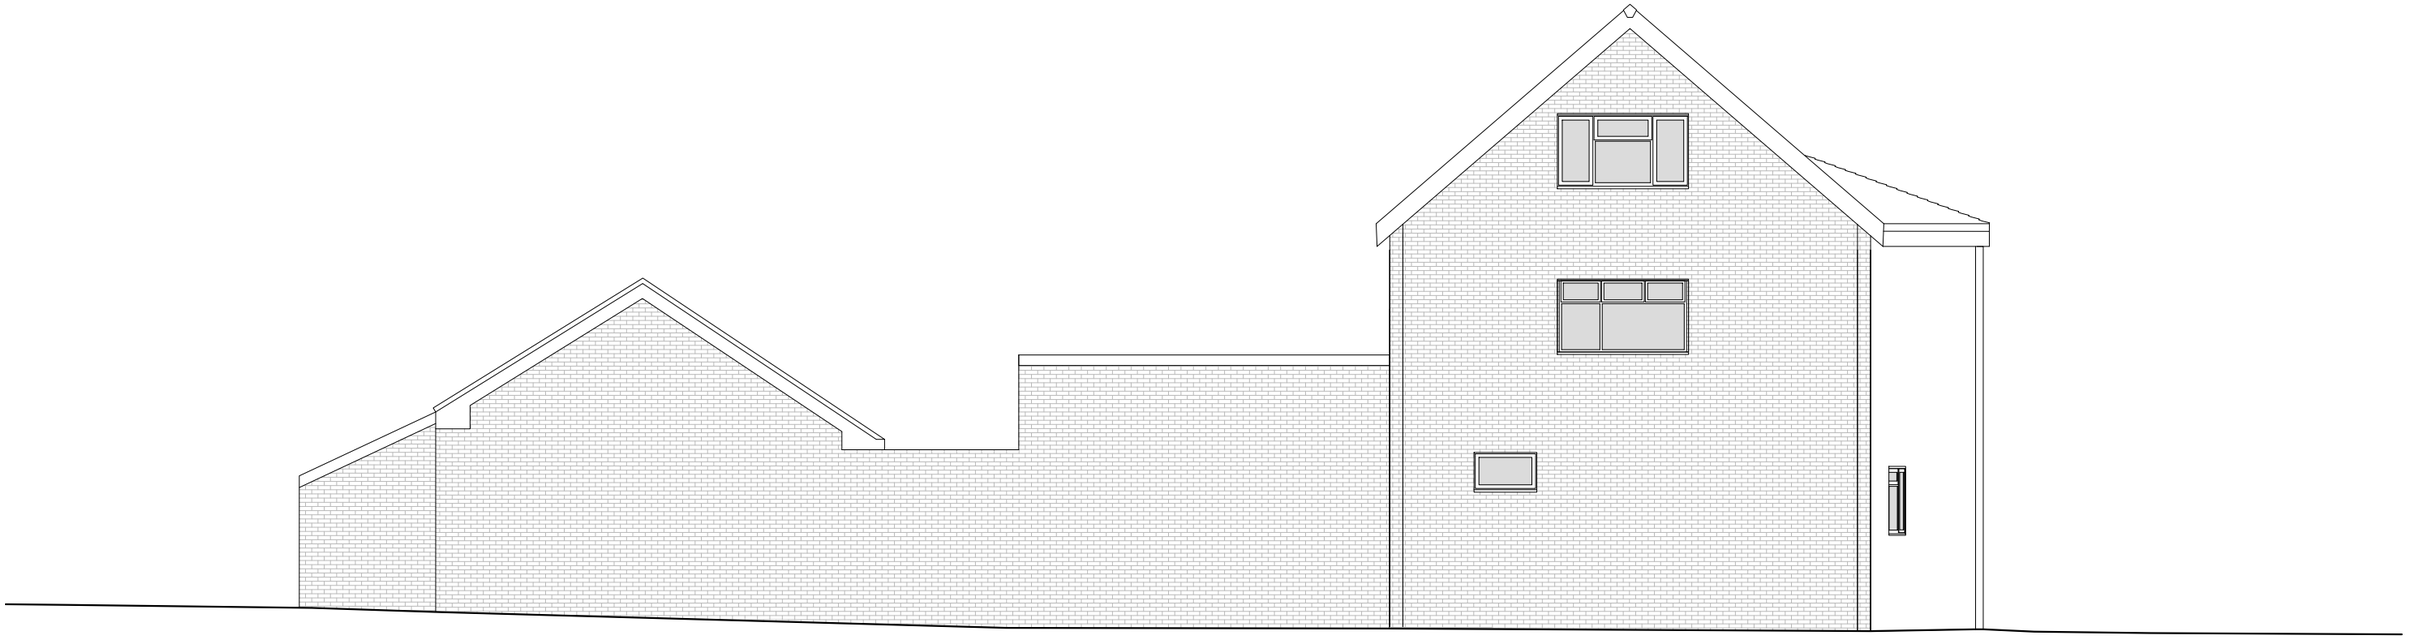

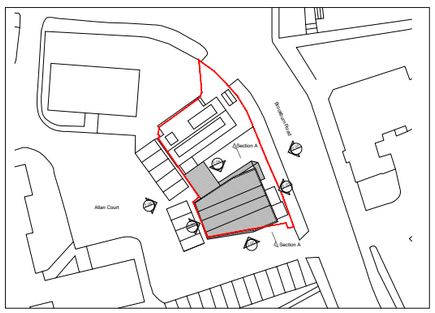

Key Plan

N

0 1m 2m 3m 4m 5m

© COPYRIGHT This drawing is protected by copyright, it may not be reproduced in any form or by any means for any purpose, without gaining written permission from Butterfield Architecture NOTES This drawing is to be read in conjunction with all relevant Butterfield Architecture, Structural Engineer's, Service Engineer's,and Subcontractor drawings. Review all drawings and report any discrepancies to Butterfield Architecture prior to consulting. Do not scale from this drawing. All dimensions and levels including any abutment to existing structures to be checked on site prior to commencement All dimensions in millimetres unless stated otherwise. Work from figured dimensions only. No deviation from details shown on this drawing is allowed without Butterfield Architecture's prior permission in writing. All work is to be carried out in accordance with British Standard Codes of Practice, Statutory requirements and the Contract Documents.

CLIENT ADDRESS	Huse Living Ltd (8 Brookburn Road) 102 Roseneath Road Urmston M41 5AZ	Jules Copsey (6 Brookburn Road) 6 Brookburn Road Chorlton-cum-Hardy M21 9ES	PROJECT ADDRESS	6 & 8 Brookburn Road Chorlton-cum-Hardy Manchester M21 9ES	
PROJECT TITLE	Joint application for the proposed conversion and extension of existing apartments into 8 new apartments, and the extension of existing single dwelling.				

SCALE	1:100 @ A3
ISSUE	Joint Planning Application
DATE	12/10/2018

Notes

BUTTERFIELD ARCHITECTURE

ARCHITECTURE \ INTERIORS \ PROJECT MANAGEMENT

WWW.BUTTERFIELD ARCHITECTURE.CO.UK

EMAIL \ PAULA@BUTTERFIELDARCHITECTURE.CO.UK

MOBILE \ +44 (0) 7779302856

102 ROSENEATH ROAD, URMSTON, MANCHESTER, M41 5AZ

REVISION	DWG NO	JOB NO
	2174/EX/ ELE 06	2174

No. 8 Brookburn Road

Existing Section

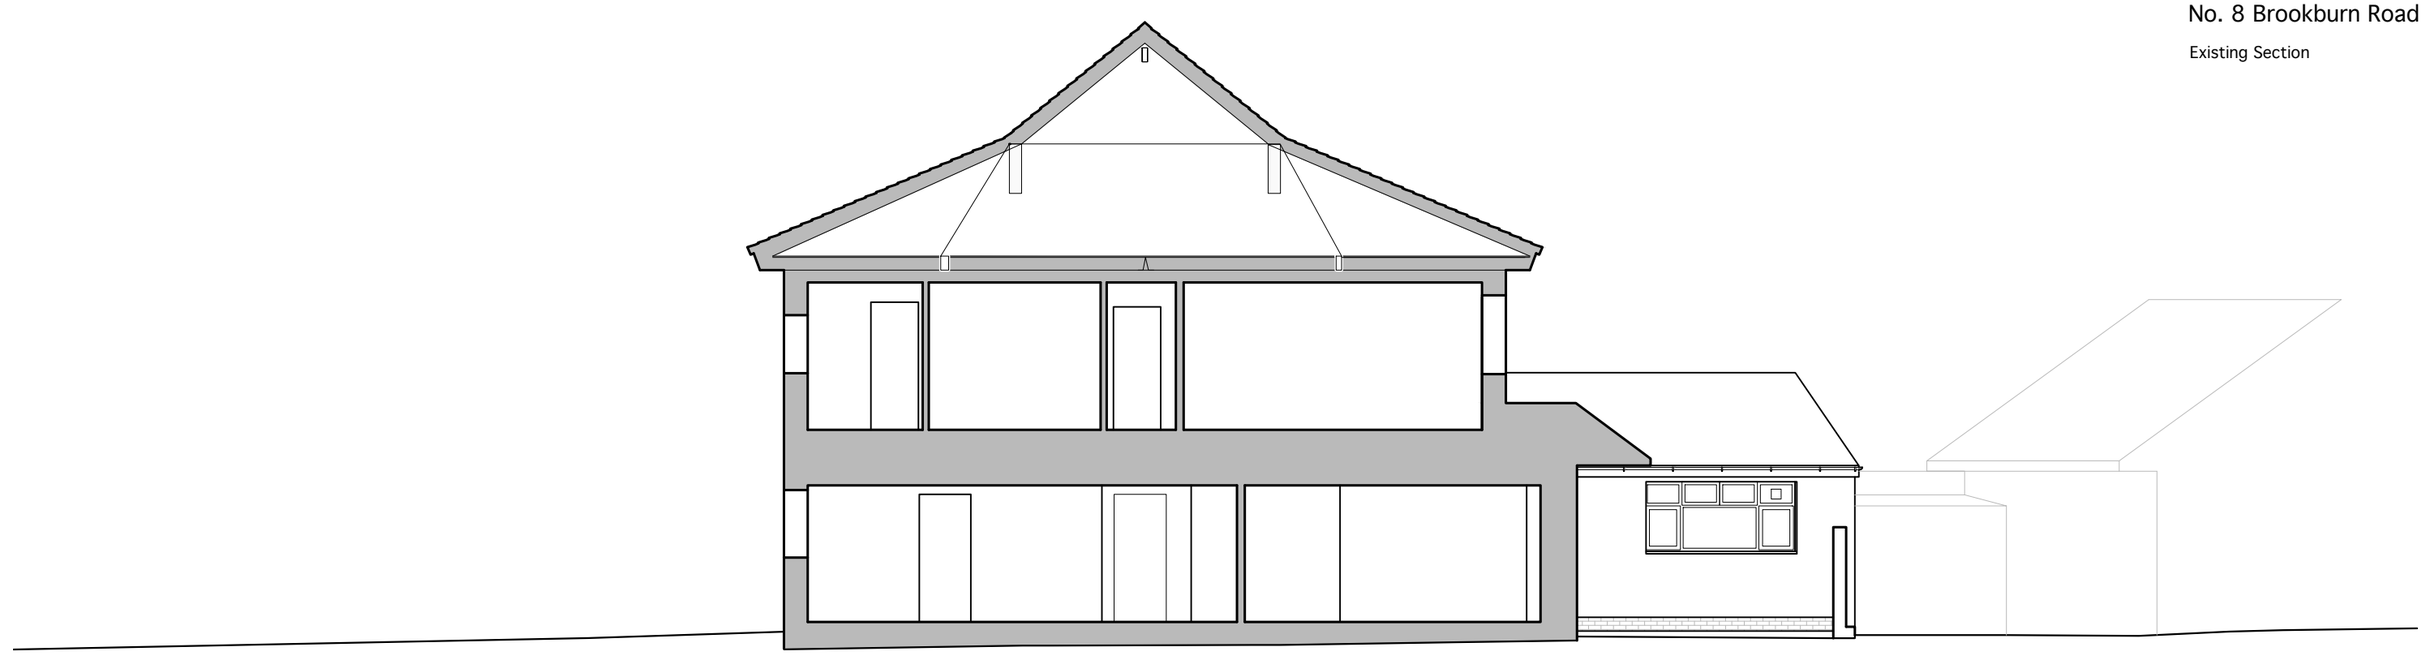

Allan Court | 8 Brookburn Road (The Site) | 6 Brookburn Road

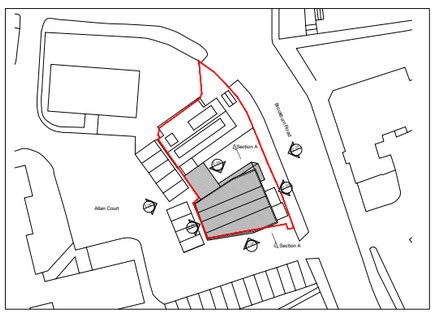

Key Plan

N

0 1m 2m 3m 4m 5m

© COPYRIGHT This drawing is protected by copyright, it may not be reproduced in any form or by any means for any purpose, without gaining written permission from Butterfield Architecture NOTES This drawing is to be read in conjunction with all relevant Butterfield Architecture, Structural Engineer's, Service Engineer's,and Subcontractor drawings. Review all drawings and report any discrepancies to Butterfield Architecture prior to consulting. Do not scale from this drawing. All dimensions and levels including any abutment to existing structures to be checked on site prior to commencement All dimensions in millimetres unless stated otherwise. Work from figured dimensions only. No deviation from details shown on this drawing is allowed without Butterfield Architecture's prior permission in writing. All work is to be carried out in accordance with British Standard Codes of Practice, Statutory requirements and the Contract Documents.

CLIENT ADDRESS	Huse Living Ltd (8 Brookburn Road) 102 Roseneath Road Urmston M41 5AZ Jules Copsey (6 Brookburn Road) 6 Brookburn Road Chorlton-cum-Hardy M21 9ES	PROJECT ADDRESS	6 & 8 Brookburn Road Chorlton-cum-Hardy Manchester M21 9ES
PROJECT TITLE	Joint application for the proposed conversion and extension of existing apartments into 8 new apartments, and the extension of existing single dwelling.		

SCALE	1:100 @ A3
ISSUE	Joint Planning Application
DATE	12/10/2018

Notes

BUTTERFIELD ARCHITECTURE

ARCHITECTURE \ INTERIORS \ PROJECT MANAGEMENT

WWW.BUTTERFIELD ARCHITECTURE.CO.UK

EMAIL \ PAULA@BUTTERFIELDARCHITECTURE.CO.UK

MOBILE \ +44 (0) 7779302856

102 ROSENEATH ROAD, URMSTON, MANCHESTER, M41 5AZ

REVISION	DWG NO	JOB NO
	2174/EX/East Elev.	2174