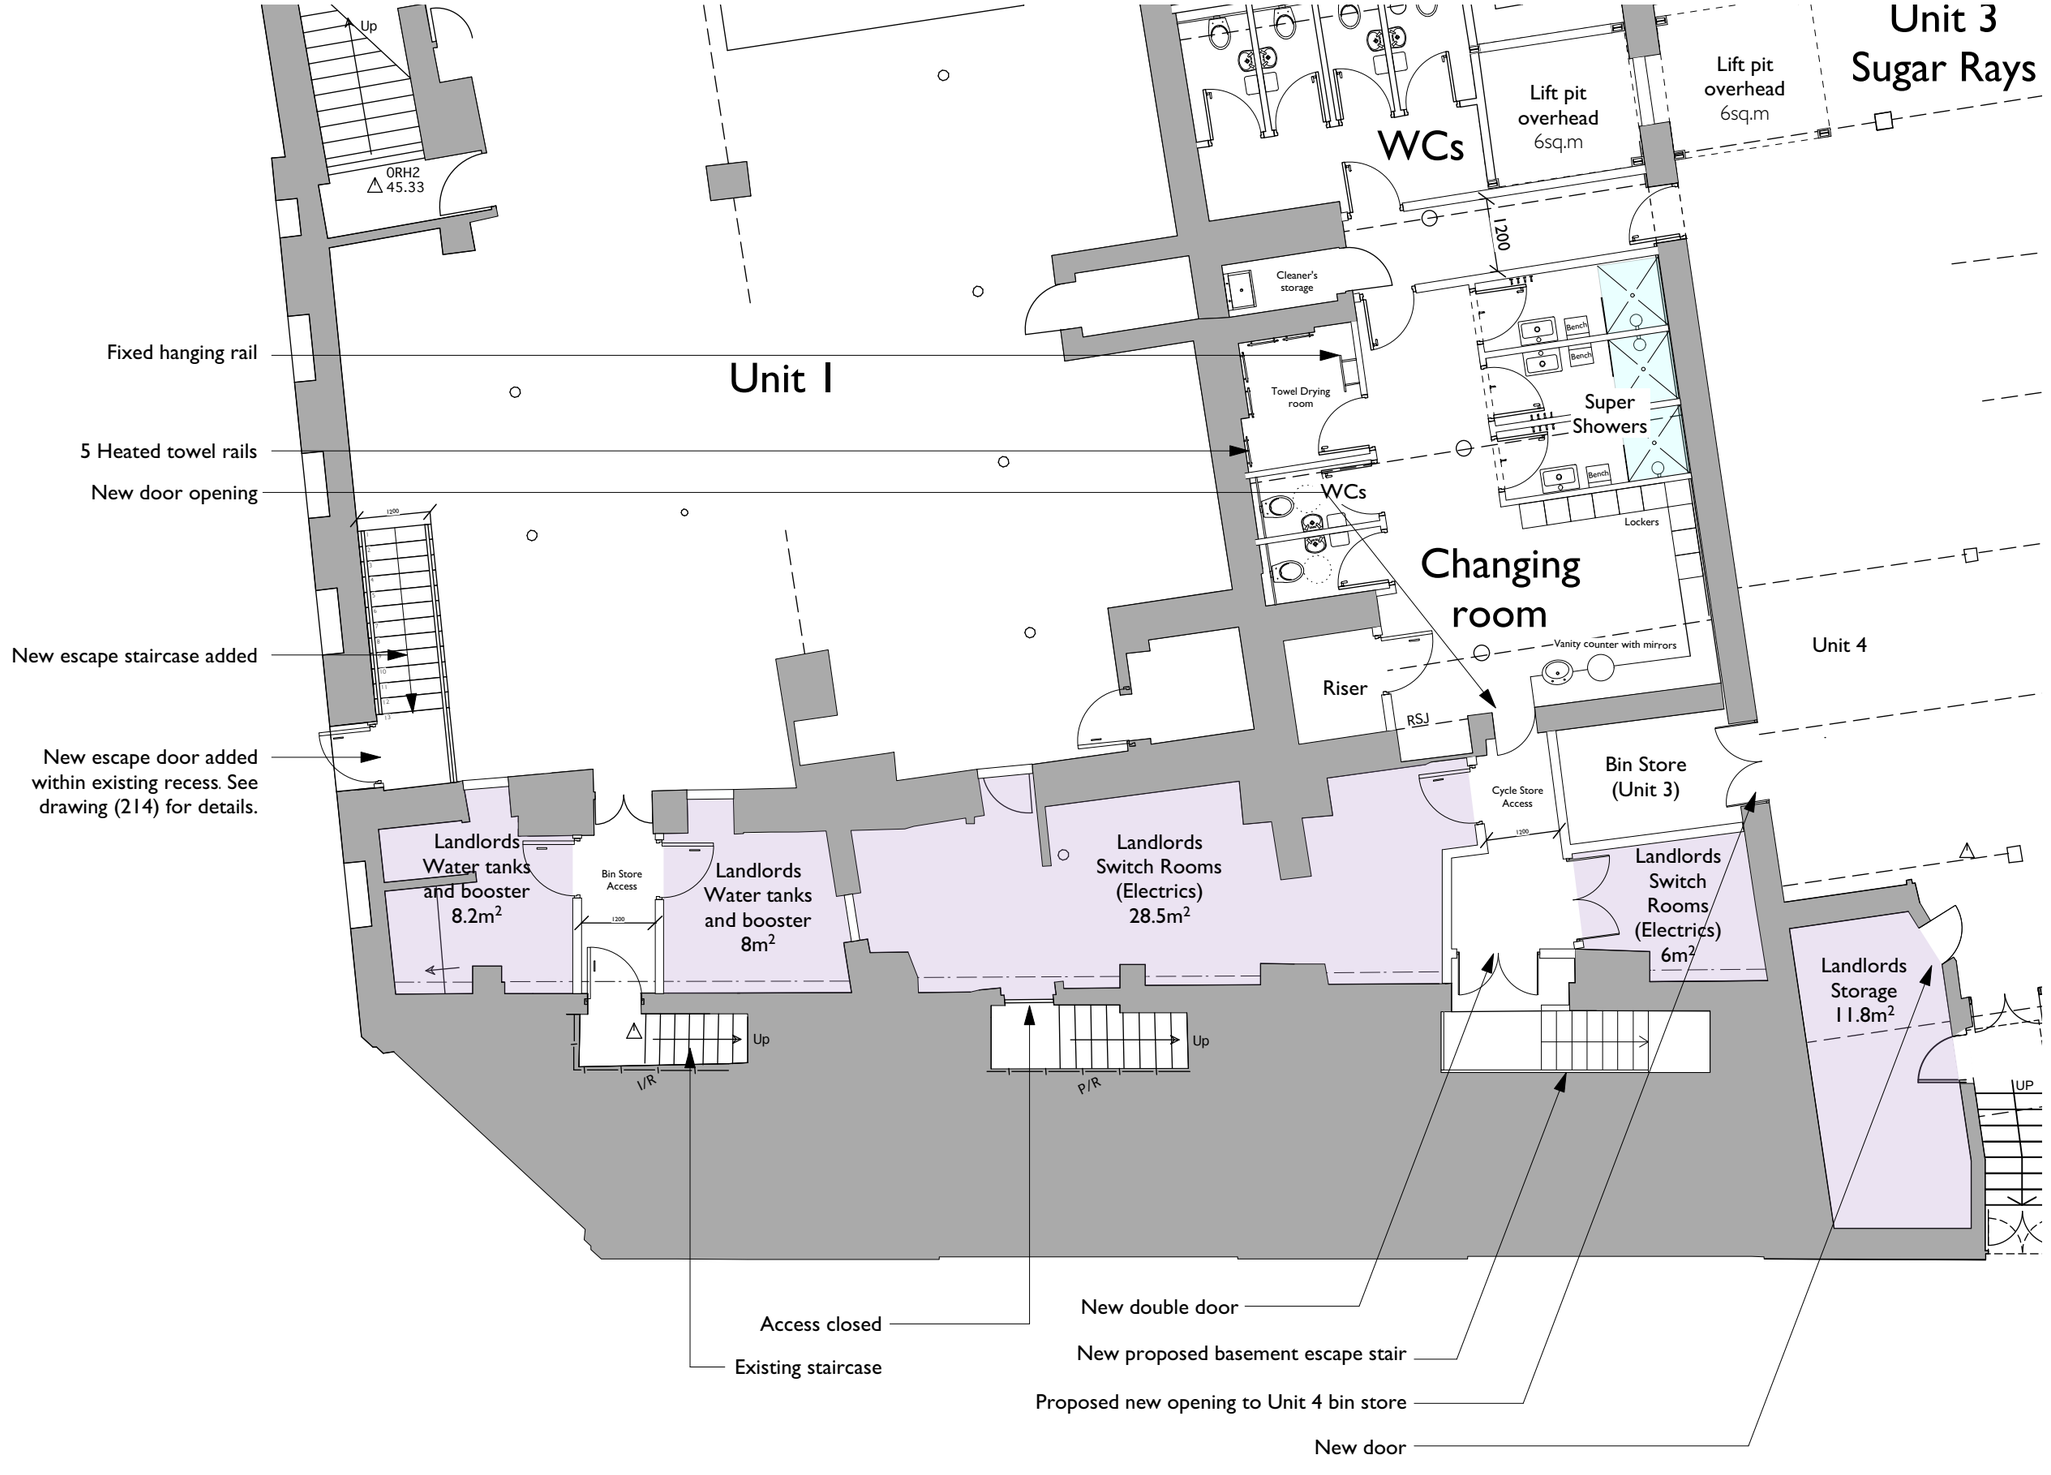


COPYRIGHT OF ATELIER MB LTD
DO NOT SCALE FROM THIS DRAWING
DIMENSIONS TO BE CHECKED ON SITE

All dimensions to be checked on site prior to any commencing work.

N

KEY

- Existing
- Proposed
- Downstand beams

Rev	Note	DRN	CHK
G 12.10.18	Annotations and crop revised.	ZS	AB
F 03.10.18	Changing room layout revised.	ZS	AB
E 30.07.18	Landlord's storage space and new staircase added.	ZS	AB
D 23.11.17	Plan revised	ZS	AB
C 27.09.17	Shower rooms and Landlords Storage revised - cleaner's store, WCs and a Towel Drying room added.	ZS	AB
B 25.09.17	Shower room and Landlords Storage shown. Existing stairs to basement reinstated.	ZS	AB
A 14.09.17	Drawing amendments	RD	AB

8-16 Newton Street

Basement Floor Plan
Proposed Shower Room

scheme 1665
drwg no. **P(116)**
rev G

scale **1:100@A3**
date first drawn Sep 17
drawn RD

***SK** sketch **P** proposed **T** tender **C** construction **AB** asbuilt*

www.ateliermb.co.uk
t 0161 236 0051
e architect@ateliermb.co.uk

Atelier MB
Urban Architects