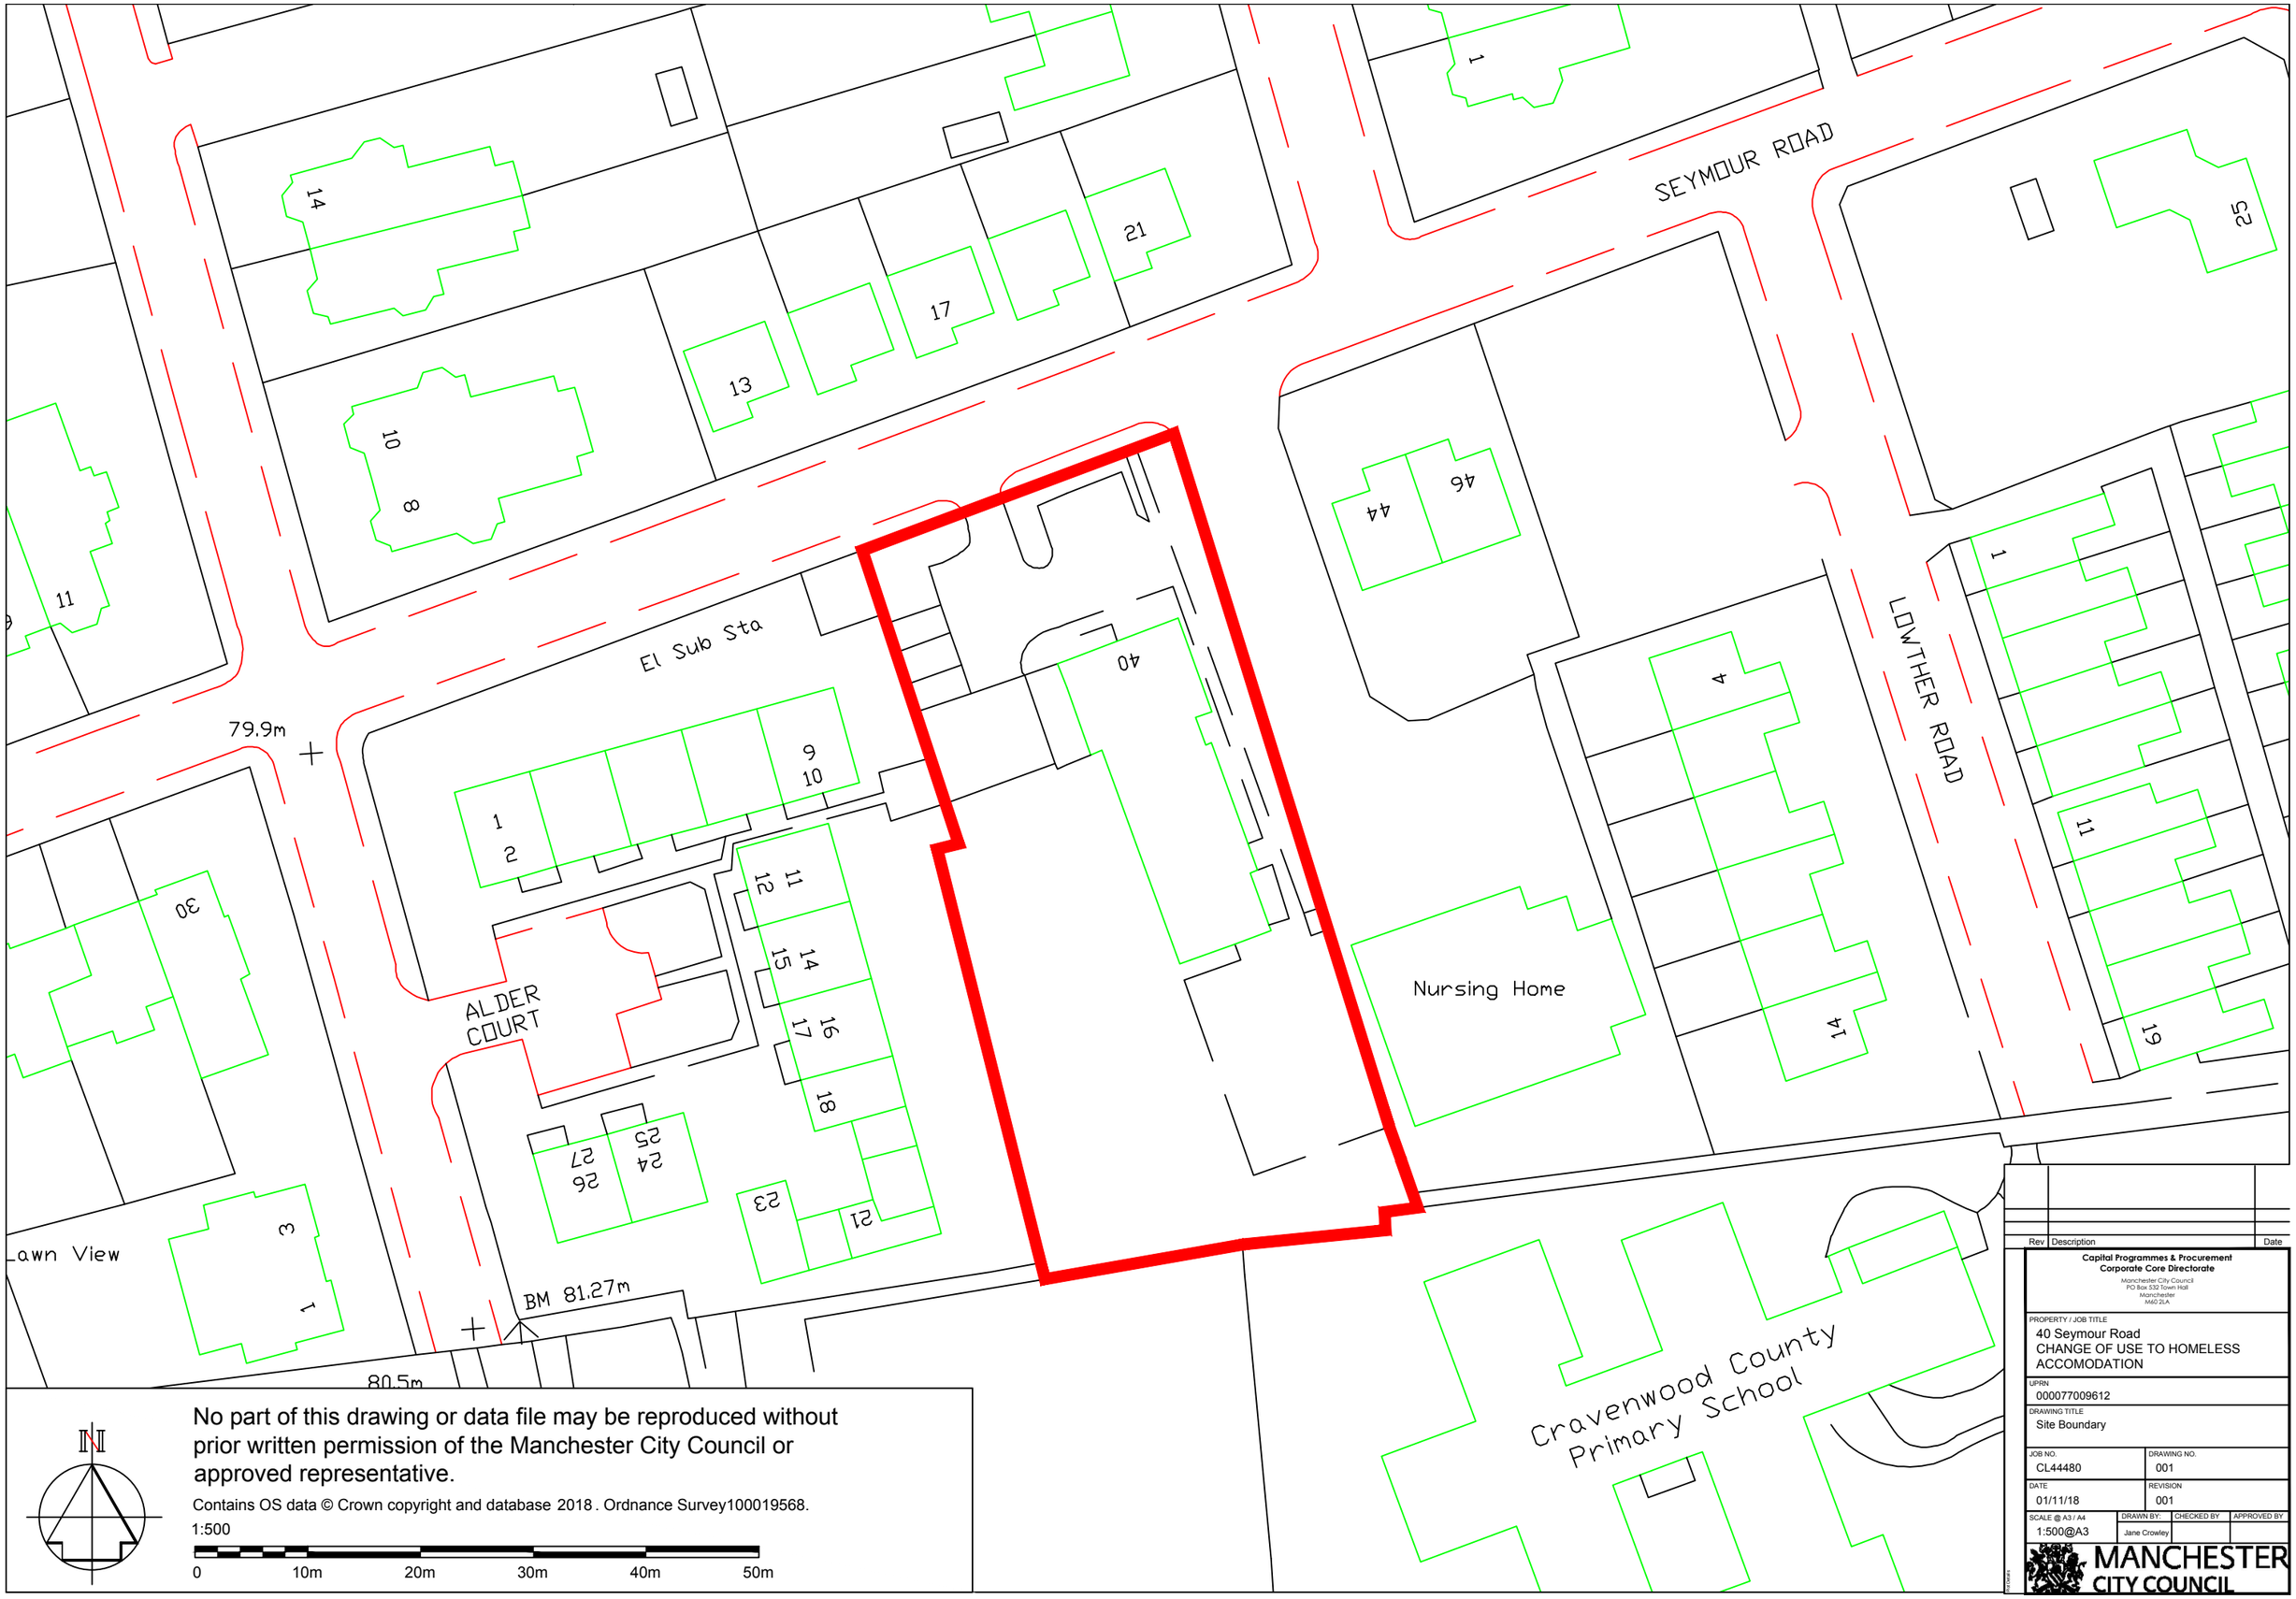

No part of this drawing or data file may be reproduced without prior written permission of the Manchester City Council or approved representative.

Contains OS data © Crown copyright and database 2018 . Ordnance Survey100019568.

1:500

Rev	Description	Date

Capital Programmes & Procurement
Corporate Core Directorate

Manchester City Council
PO Box 532 Town Hall
Manchester
M60 2LA

PROPERTY / JOB TITLE
40 Seymour Road
CHANGE OF USE TO HOMELESS ACCOMODATION

UPRN
000077009612

DRAWING TITLE
Site Boundary

JOB NO.	DRAWING NO.
CL44480	001
DATE	REVISION
01/11/18	001

SCALE @ A3 / A4	DRAWN BY:	CHECKED BY	APPROVED BY
1:500@A3	Jane Crowley		

MANCHESTER CITY COUNCIL