

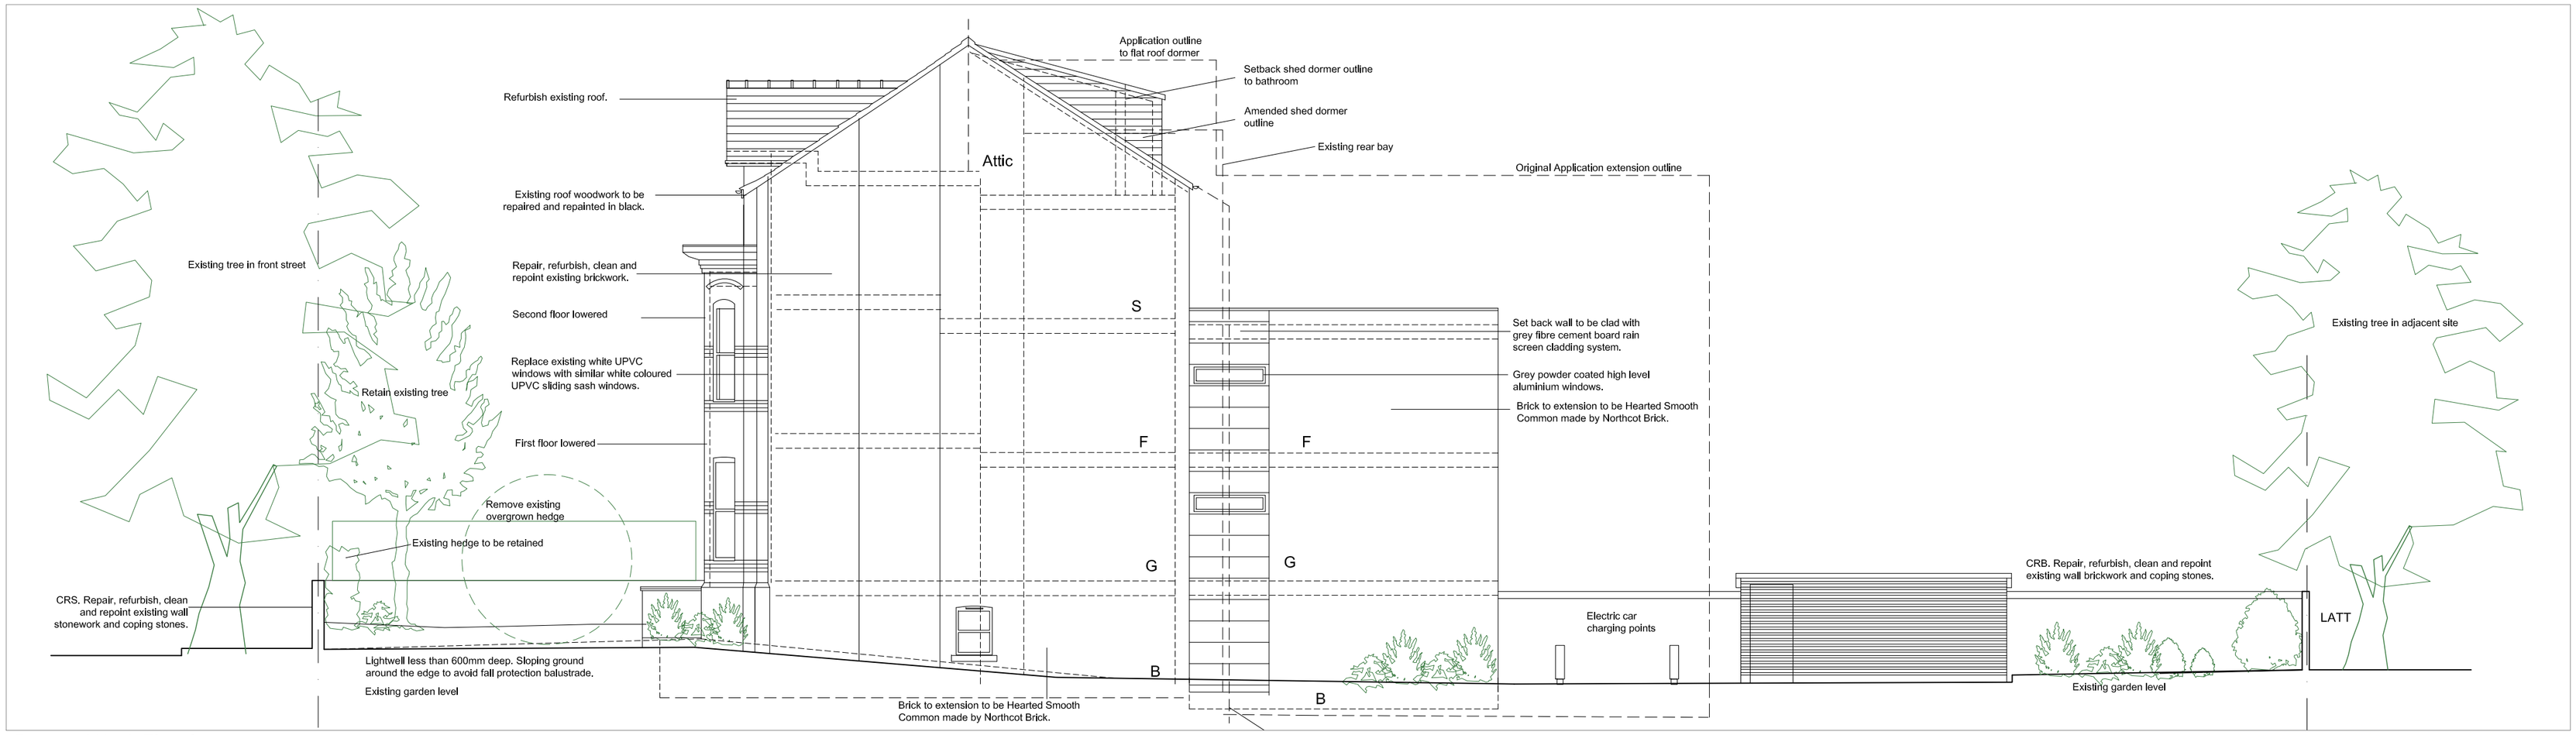



Proposed North Elevation.

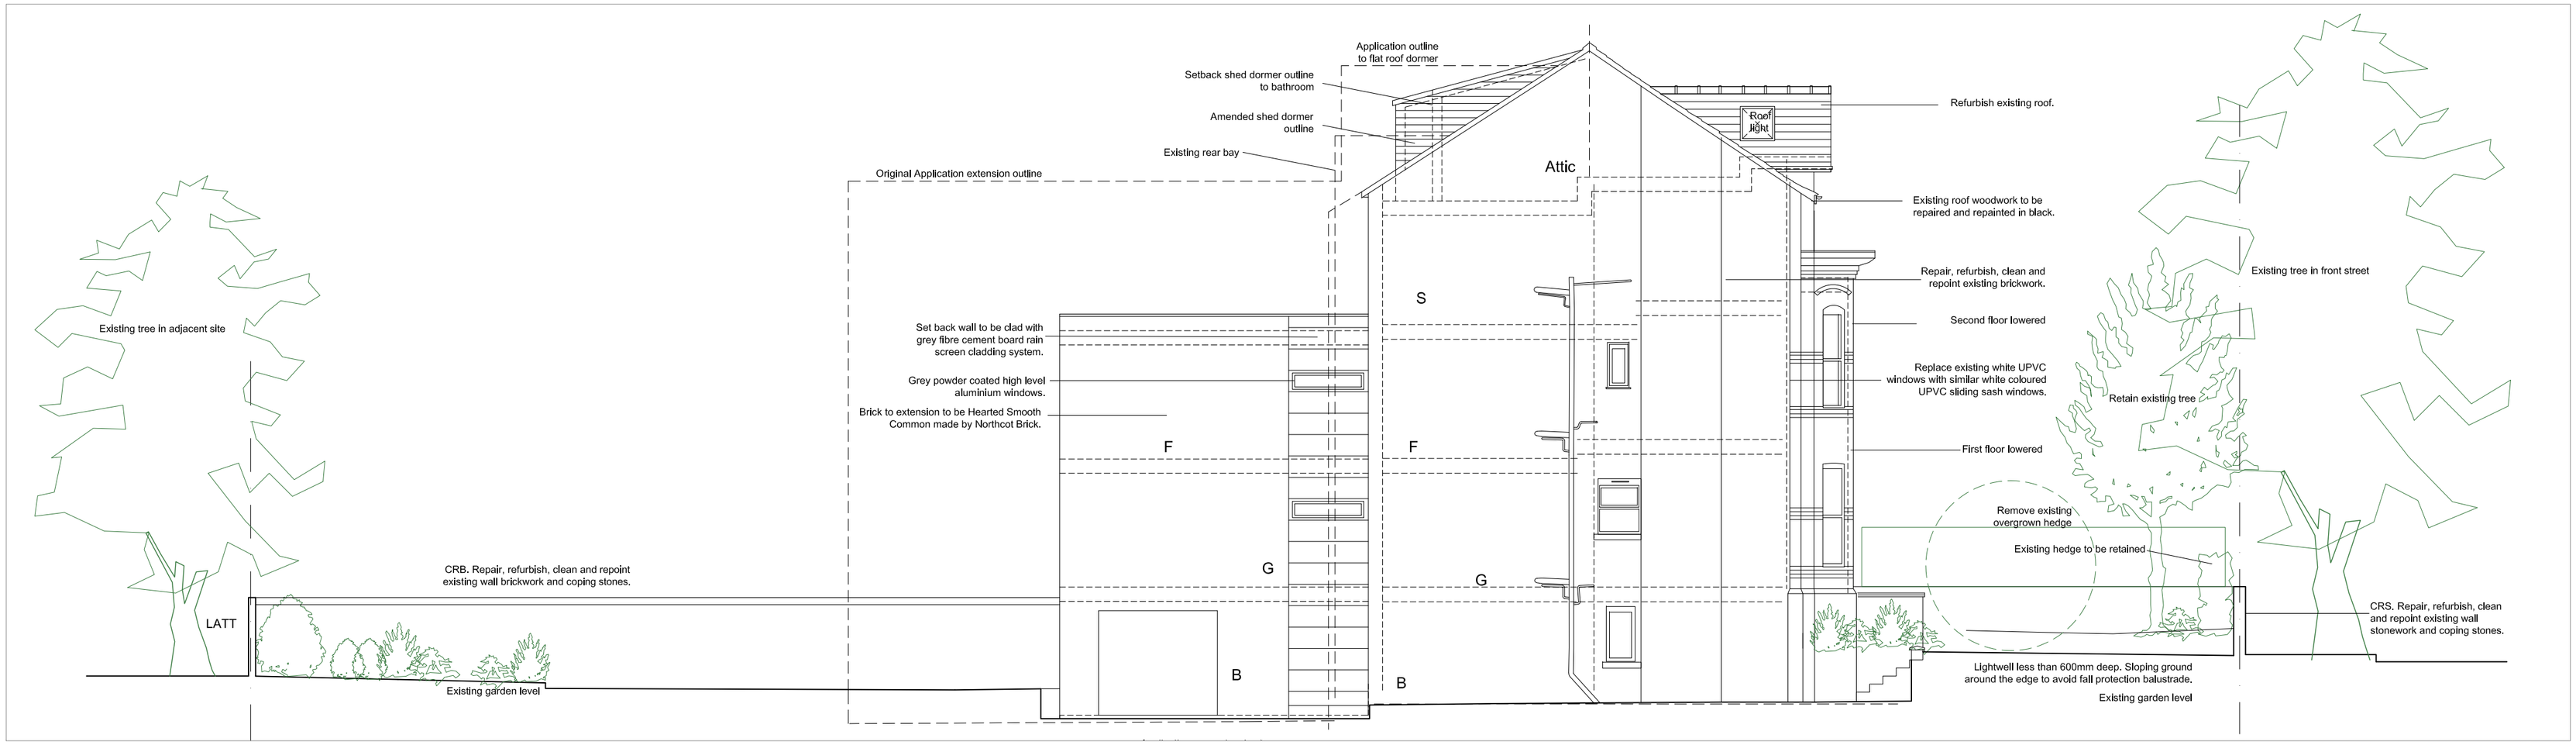

Proposed South Elevation.

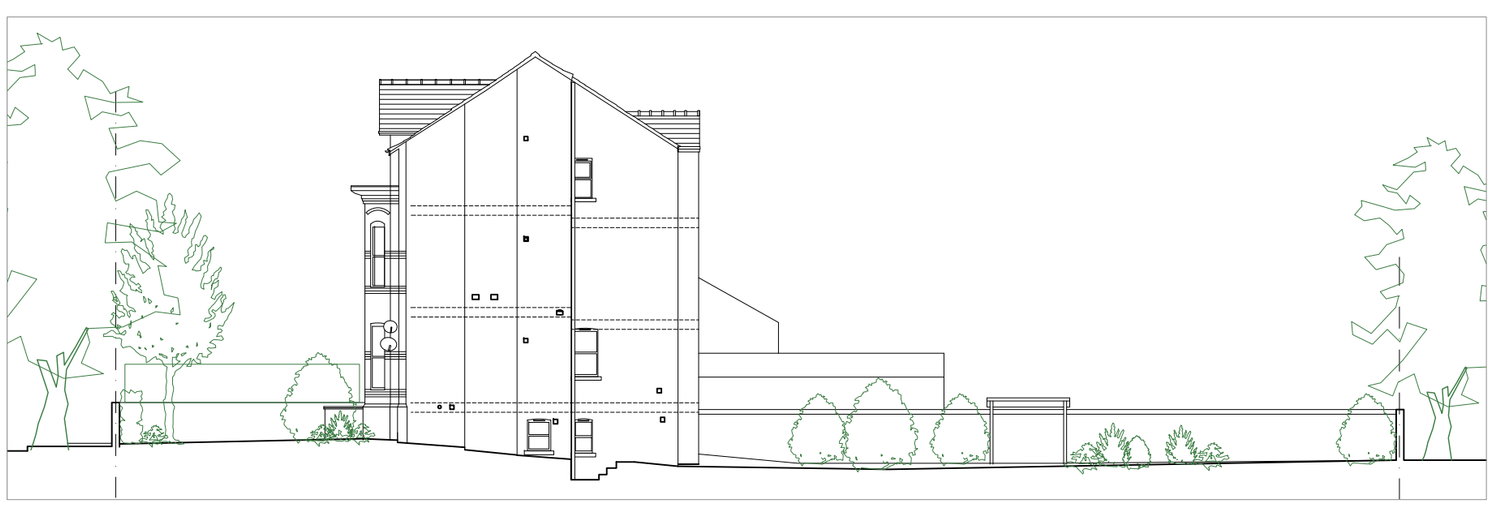

Existing North Elevation.

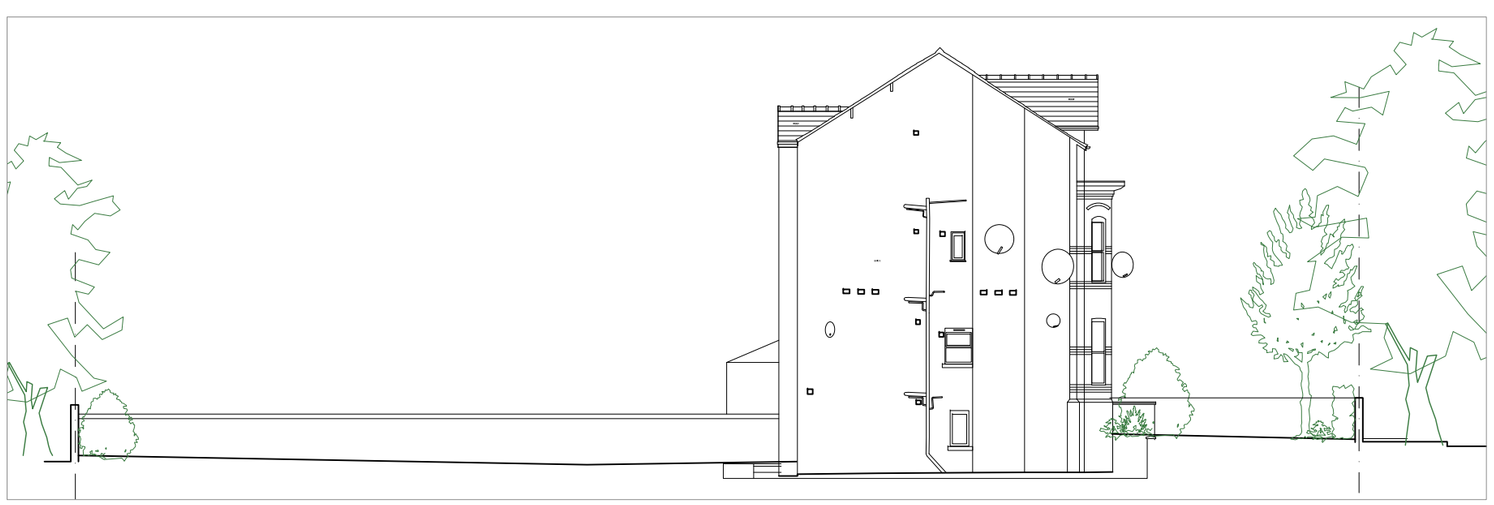

Existing South Elevation.

PROJECT
52 Alness rd, Whalley Range, Manchester.
Refurbishment and Extension.

SCALE
1 : 100&200 @ A2

CLIENT
Armistead Property Ltd

DWG No.
127-PL- EL2 revB

CONTRACT NO | STAGE CODE | REV.
127 | planning | -

DRAWING TITLE
Exist & Prop North&South Elevation.

ISSUED

02/10/18	-
18/12/18	a
26/02/19	b

sj simon james arq ltd/architects
UKC 120 Grosvenor st, All Saints, Manchester, M1 7HL
Spain/Enrique Larreta 1, 4b, Chamartin, Madrid, 28036