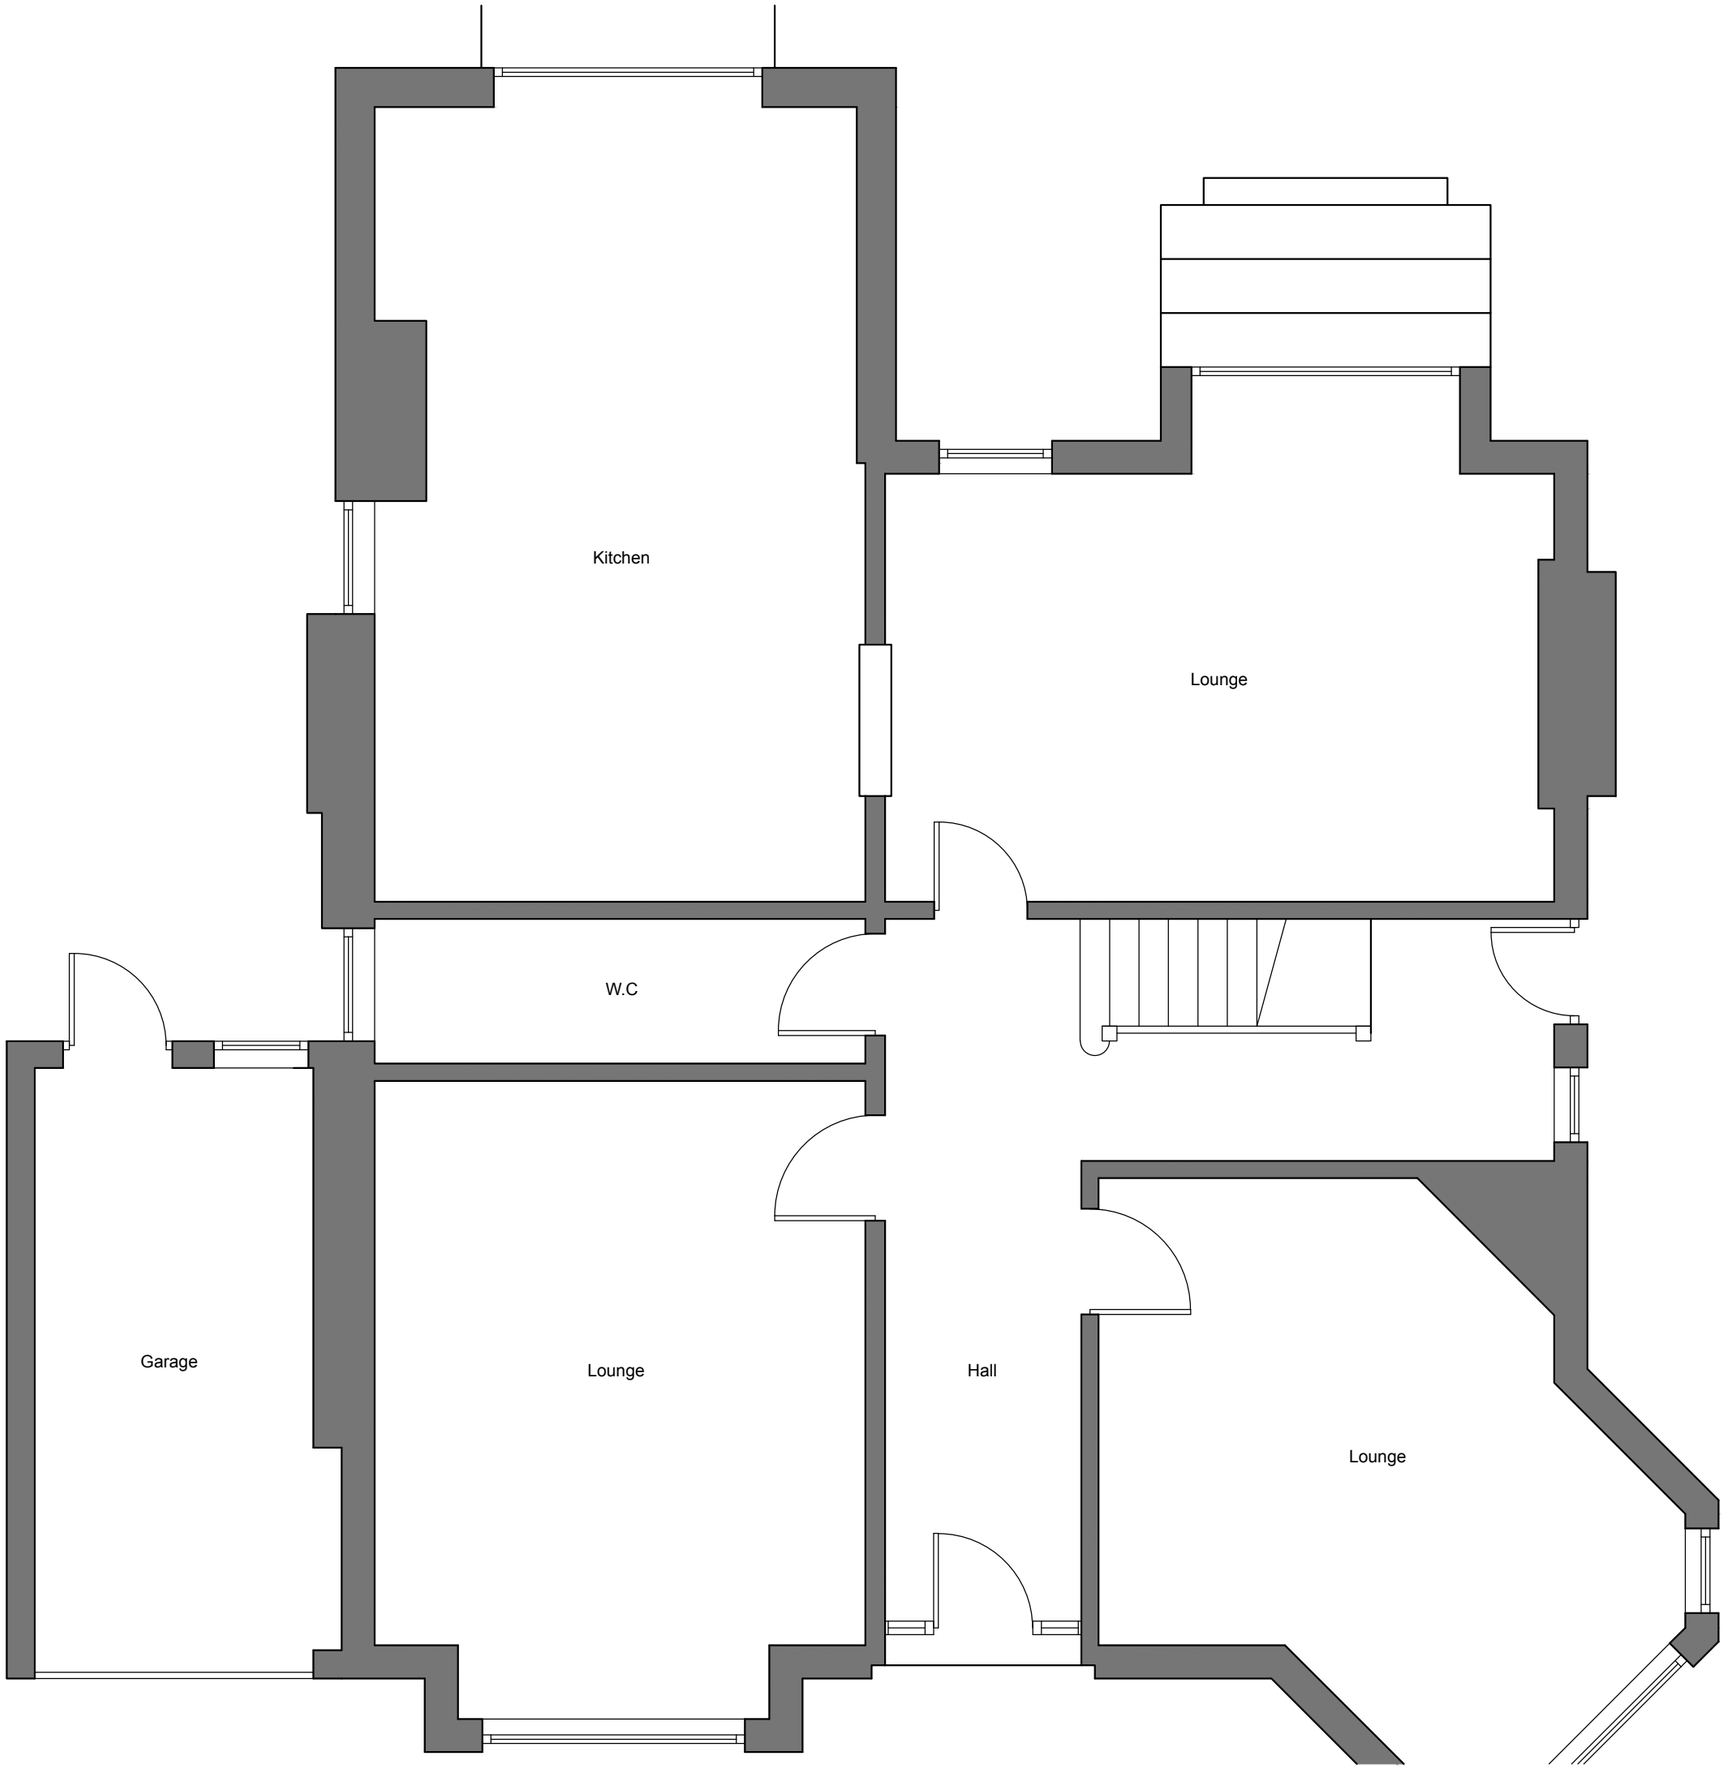

LHG PROJECTS LTD
Architectural Design & Surveying
M: 07941 889 509
E: lhgprojects@gmail.com

PROJECT
9 Belfield Road, Didsbury

CLIENT
Eva Gonzalaz

DRAWING TITLE
Existing Ground Floor Plan

DATE
16/05/18

SCALE
1:50 @ A3

DRAWING NUMBER
619.001

REVISION NO.