NOTES :

ALL SETTING OUT MUST BE CHECKED ON SITE
ALL LEVELS MUST BE CHECKED ON SITE
ALL FIXINGS AND WEATHERINGS MUST BE CHECKED ON SITE
ALL DIMENSIONS MUST BE CHECKED ON SITE
THIS DRAWING MUST NOT BE SCALED
THIS DRAWING MUST BE READ IN CONJUNCTION WITH THE RELEVANT SPECIFICATION CLAUSES
THIS DRAWING MUST NOT BE USED FOR LAND TRANSFER PURPOSES

© BUTLER ASSOCIATES

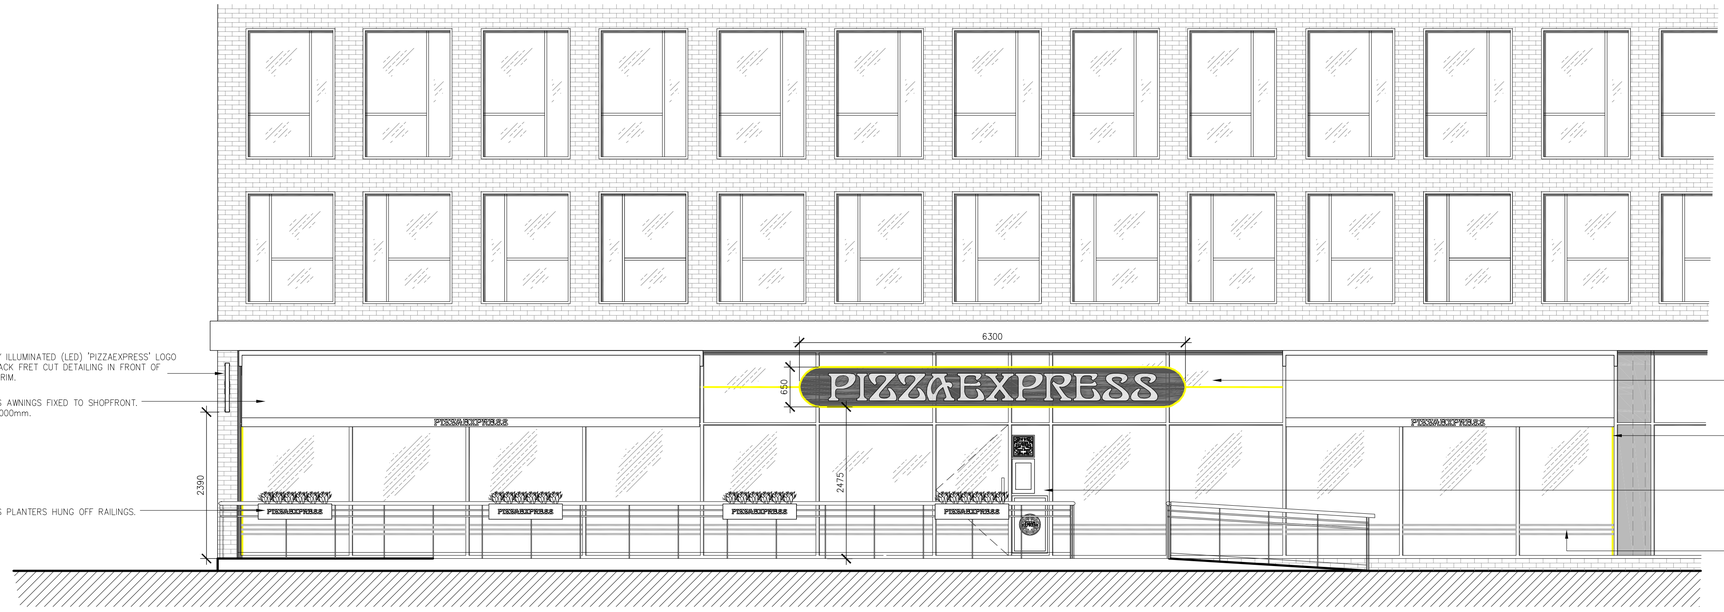


01 P01 FRONT ELEVATION
SCALE 1:50



02 P01 REAR ELEVATION
SCALE 1:50

1 2 3 4 5

| revision | date | notes |
|---|---|---|
| – | – | – |

BUTLER ASSOCIATES
ARCHITECTURE DESIGN & PROJECT MANAGEMENT
24 . CHIPSTEAD STATION PARADE . CHIPSTEAD . CR5 3TE
T 020 8224 6696 F 01737 553865 E mail@butassoc.co.uk

Client

PIZZAEXPRESS

Location

PIZZAEXPRESS
UNIT 2, 102 MANCHESTER ROAD
CHORLTON M21 9SZ

Drawing

PROPOSED EXTERNAL
ELEVATIONS

FOR APPROVAL

Date
AUGUST 2018

Scale @ A3 = 1:100
Scale @ A1 = 1:50

Drawing No.
1683/P01

Rev.