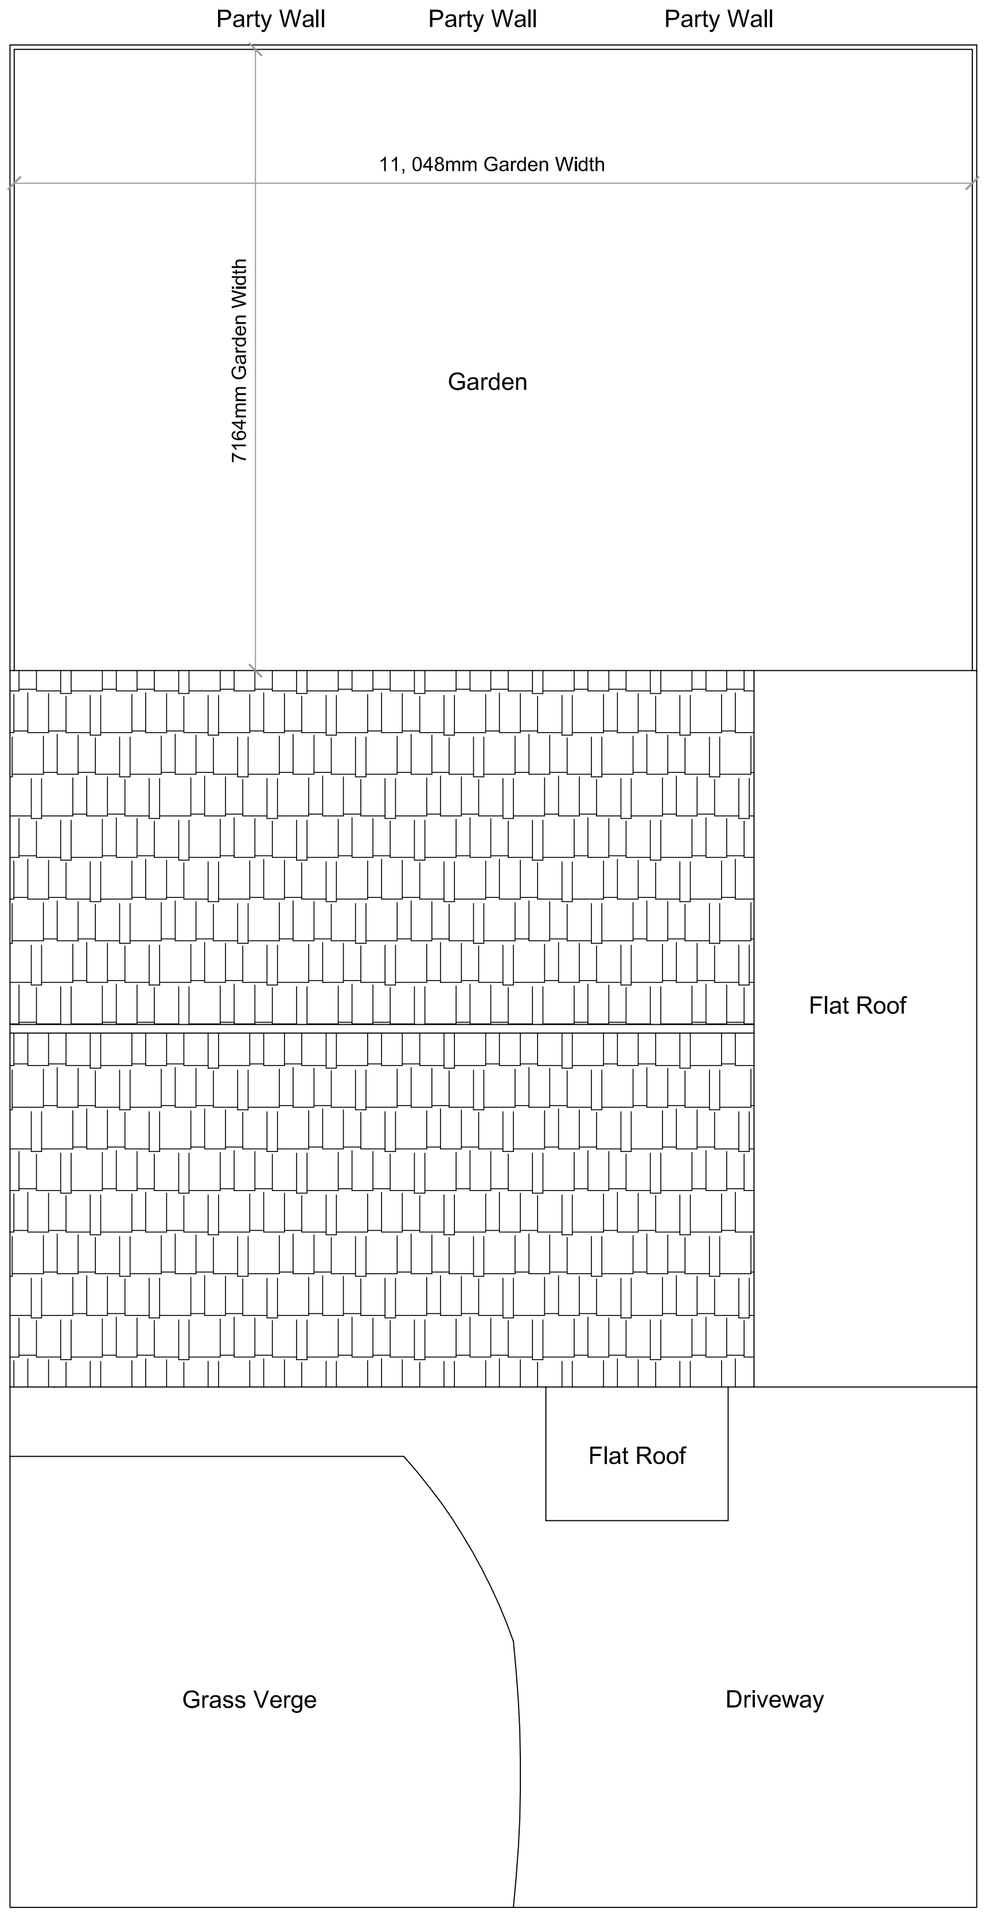

EXISTING ROOF PLAN 1:50 @ A1

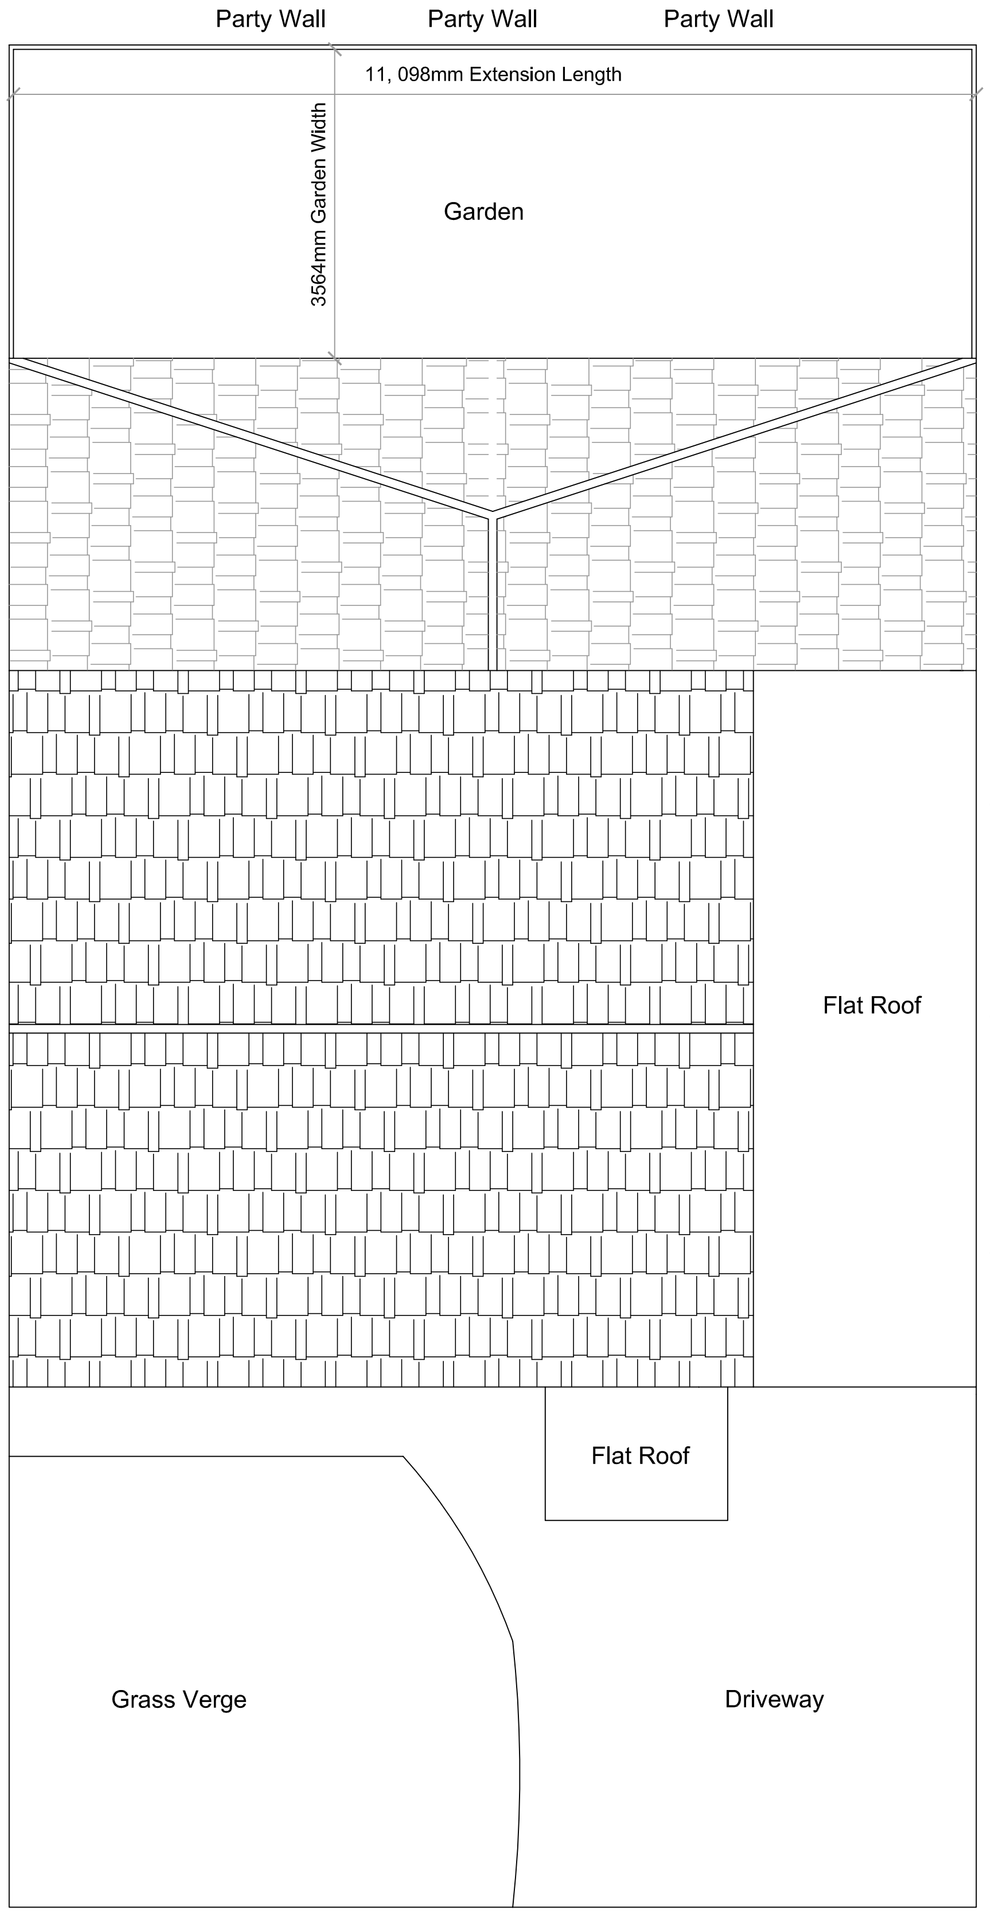

PROPOSED ROOF PLAN 1:50 @ A1

Archi-Plan Services

Archi-plan services ; www.archi-planservices.co.uk : 07912058810

Rev.	Revision details	By	Chk.	App.	Date

NOTE TO CONTRACTOR: DO NOT SCALE FROM THIS DRAWING

Client

15 PEVERIL CRESCENT, CHORLTON.

Project

SINGLE STOREY REAR EXTENSION.

Title

EXISTING & PROPOSED FIRST FLOOR PLANS

Drawn by	Date: march	Purpose of issue: PLANNING.	Scale: **1:50 @ A1**
Checked by	Date	Drawing No.	
Approved by	Date	**BUILDING/26158192-E**	CIAT