NOTES:

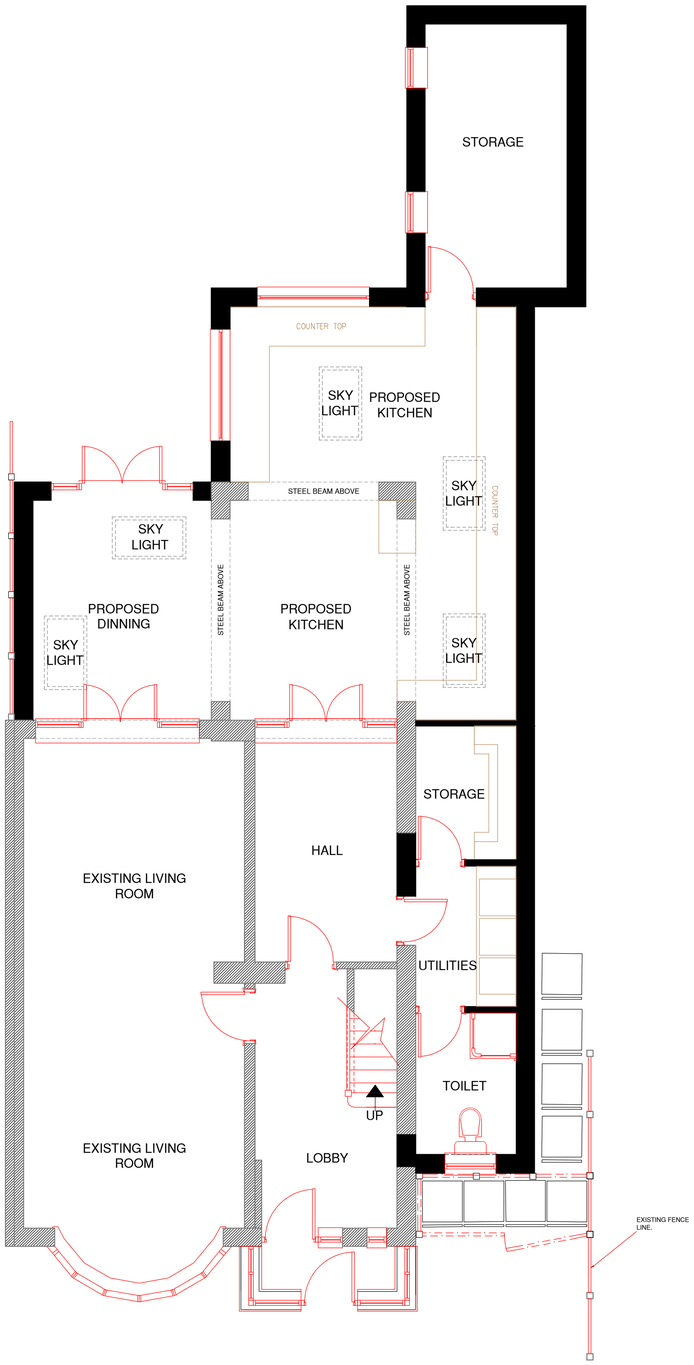

PROPOSED GROUND FLOOR PLAN

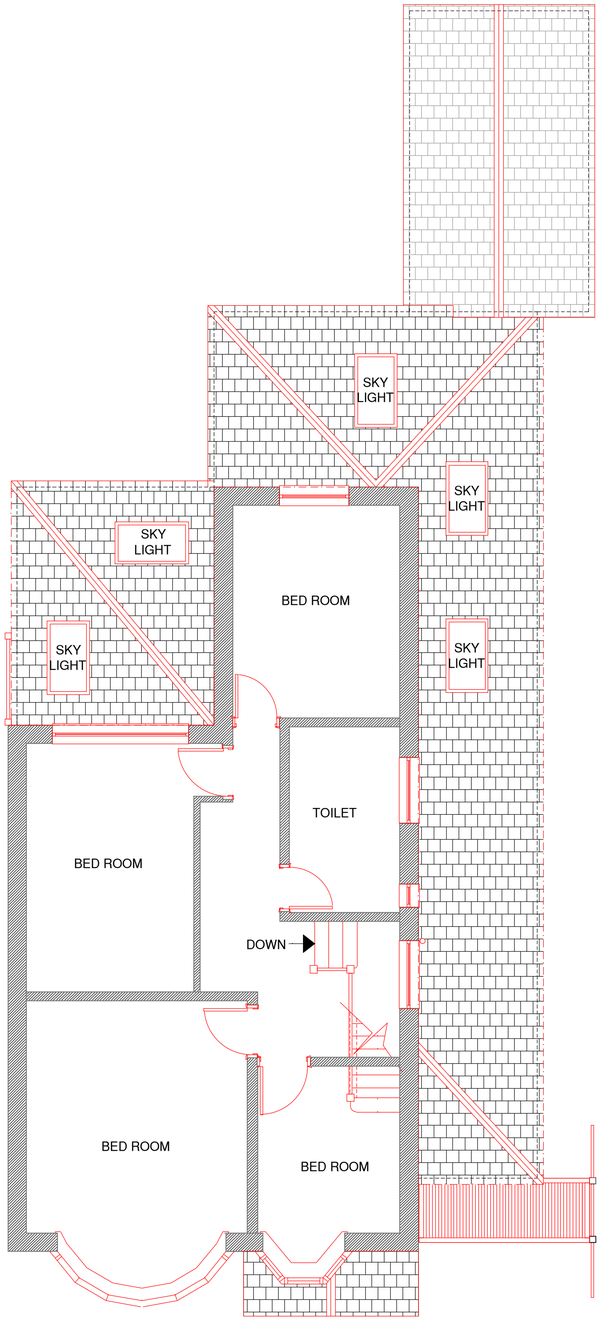

PROPOSED ROOF PLAN

Rev : .
Date: SEP 2018

PROJECT: 62 DUDLEY ROAD
MANCHESTER

TITLE: PROPOSED PLANS

Scale: 1:50
Date: NOV 2018
Dwg. No: 03

REV:	DATE	DESCRIPTION
A	27.11.18	Drawings amended

Arch Designs. Tel: 07910600970

Project.62 DUDLEY ROAD.