
DO NOT SCALE - USE FIGURED DIMENSIONS ONLY

OMBLER IWANOWSKI ARCHITECTS
12 HILTON STREET MANCHESTER M1 1JF
email@oiarchitects.co.uk 0161 236 6778
oiarchitects.co.uk oiarchitectshomes.co.uk

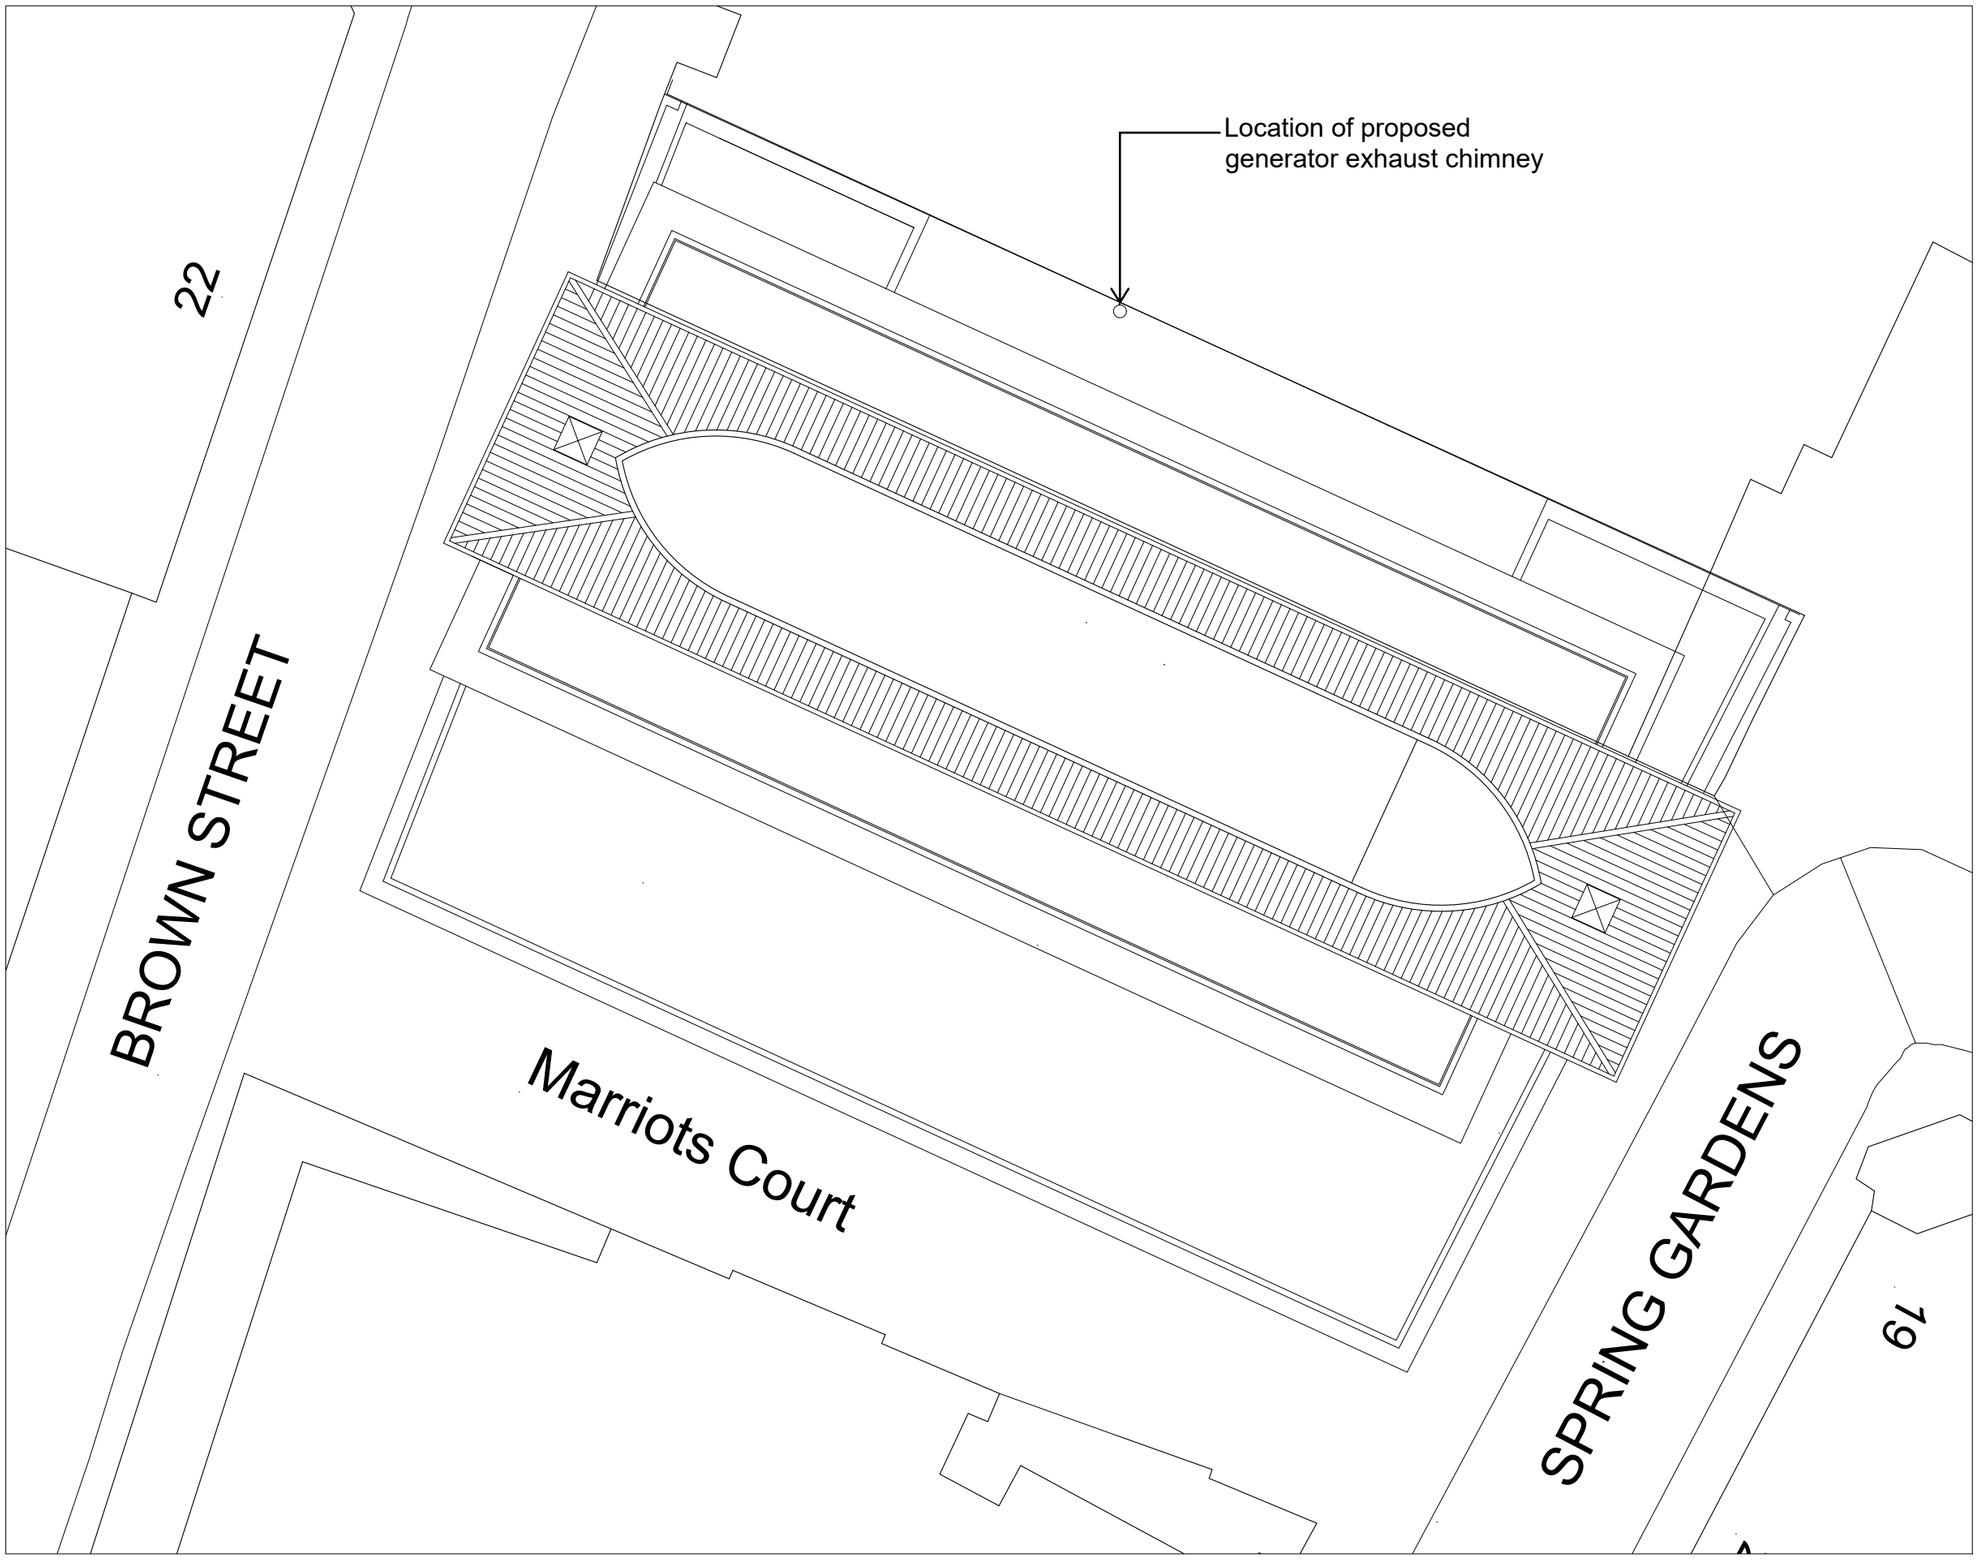

N

ZENITH BUILDING

STANDBY GENERATOR &
EXHAUST CHIMNEY

OI

EXISTING / PROPOSED
SITE AND ROOF PLAN

OCT 18 SCALE 1:200 @ A3

P L(10)02