THE JANE EYRE

NEIGHBOURHOOD BAR

T : 0161 998 7092 F : 0161 946 0037 www.hartbrights.co.uk info@hartbrights.co.uk

PROPOSED SIGNAGE: Jane Eyre

Sign Detail

Client:
Jane Eyre

Address:
Ancoats, Manchester

Designer:
MB


Project Manager:
KK

Date Completed:
25/09/18

Revision:

Revision Date:



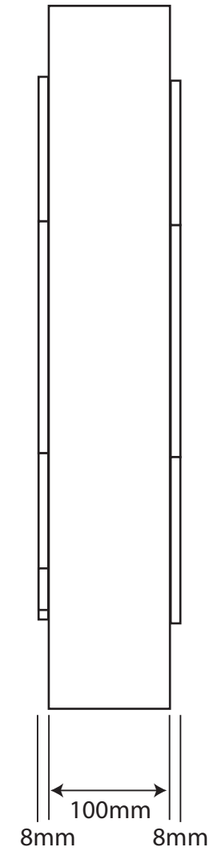

SECTION

580mm x 855mm x 100mm double-sided folded dibond sign, finished in grey with inlaid opal perspex lettering.
Lettering protuding by 8mm - illuminated with internal white LED. Sign fixed on external right angle bracket.

Scale 1:5

hartbrights N SOLUTIONS

T : 0161 998 7092 www.hartbrights.co.uk info@hartbrights.co.uk

The designs and illustrations shown on this page are strictly confidential and intended only for the attention of the named client. Any unauthorised reproduction, disclosure or modification is prohibited by copyright.

PROPOSED SIGNAGE: Jane Eyre

Signage In Situe

Client:
Jane Eyre

Address:
Ancoats, Manchester


Designer:
MB

Project Manager:
KK

Date Completed:
25/09/18

Revision:

Revision Date:

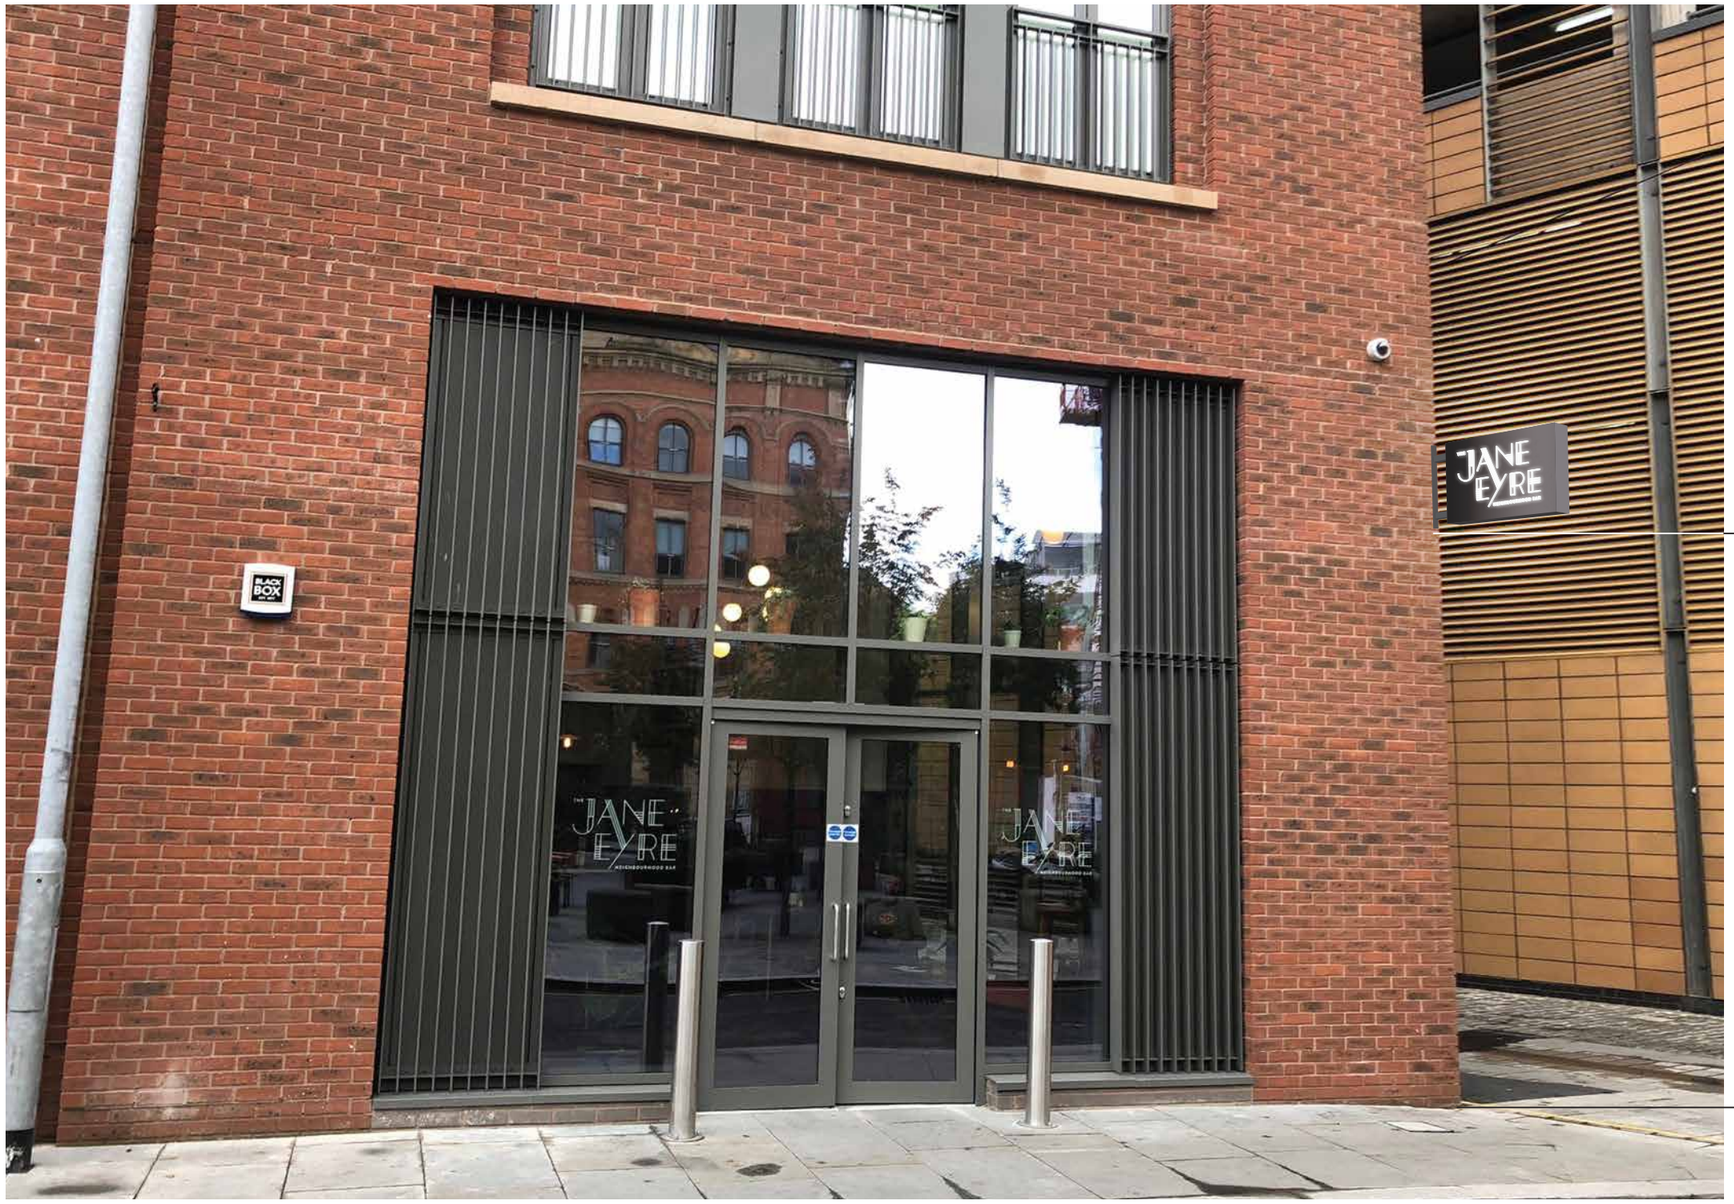

hartbrights
N SOLUTIONS

T : 0161 998 7092 www.hartbrights.co.uk info@hartbrights.co.uk

The designs and illustrations shown on this page are strictly confidential and intended only for the attention of the named client. Any unauthorised reproduction, disclosure or modification is prohibited by copyright.