212

Minimum 1m access

Concrete post and timber panel fence with concrete kicker 2m in height

Parking & turning

G8 G7 G6 G5 G4 G3 G2 G1

Minimum 1m access

Concrete post and timber panel fence with concrete kicker 2m in height

Parking & turning

6000

Turning area Min. 6m wide

Turning area surfaced in compacted road planings

Minimum 1m access

Fence

Concrete post and timber panel fence with concrete kicker 6m in height

Gates


243

PROPOSED SITE PLAN

Scale 1:100 @A1

0cm 1cm 2cm 3cm 4cm 5cm

0m 1m 2m 3m 4m 5m

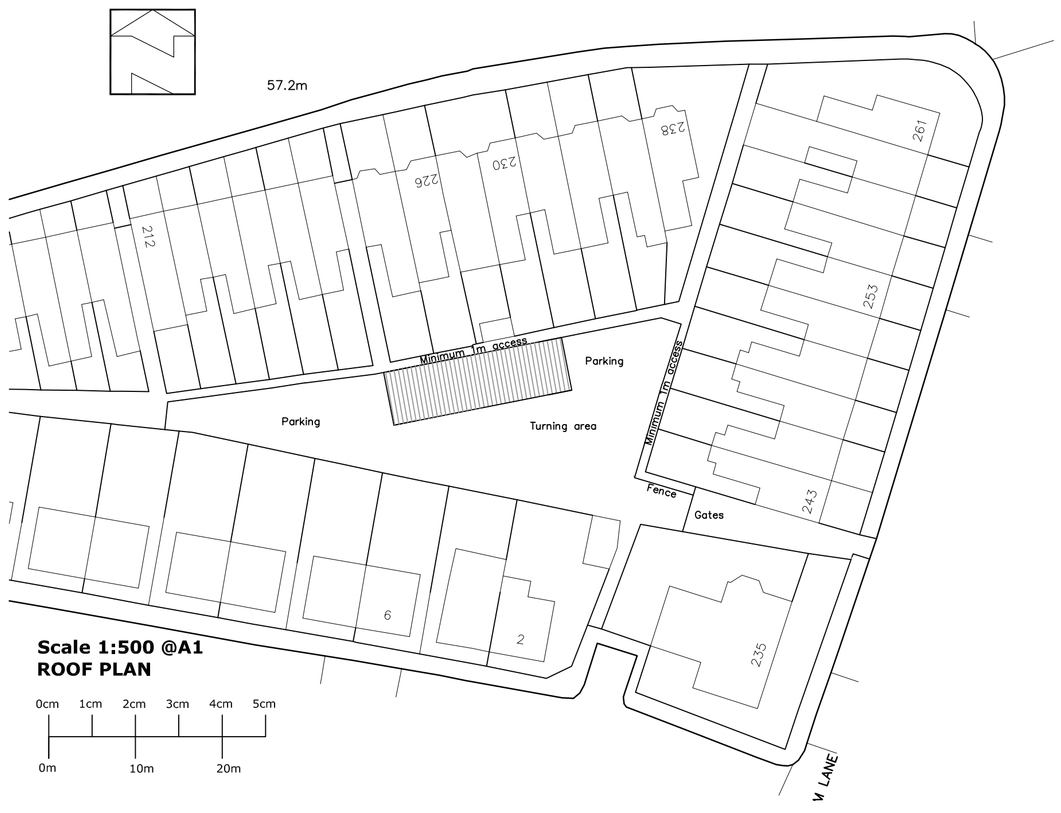

Scale 1:500 @A1

ROOF PLAN

0cm 1cm 2cm 3cm 4cm 5cm

0m 10m 20m

PROPOSED ROOF PLAN

R1 - Parking bays

bayon architecturaltechnology

t: 01625 881 199 | m: 07875 718 808 | info@bayon.at | www.bayon.at

Bayon Architectural Technology Limited
Suite 140, Silk House, Park Green, Macclesfield, SK11 7QJ

PROPOSED 8No GARAGES

Client Address
Mr S Gleave
SG Property
PO BOX 512
Adlington
Macclesfield
SK10 9DB

Site Address
Land To Rear of -
243-249 Broom Lane
Manchester
M19 3NA

PROPOSED SITE & ROOF PLAN

Date	09-10-18	Drawing Ref.	C407
Scale	1:500 and 100	Drawing No.	4R1

A1