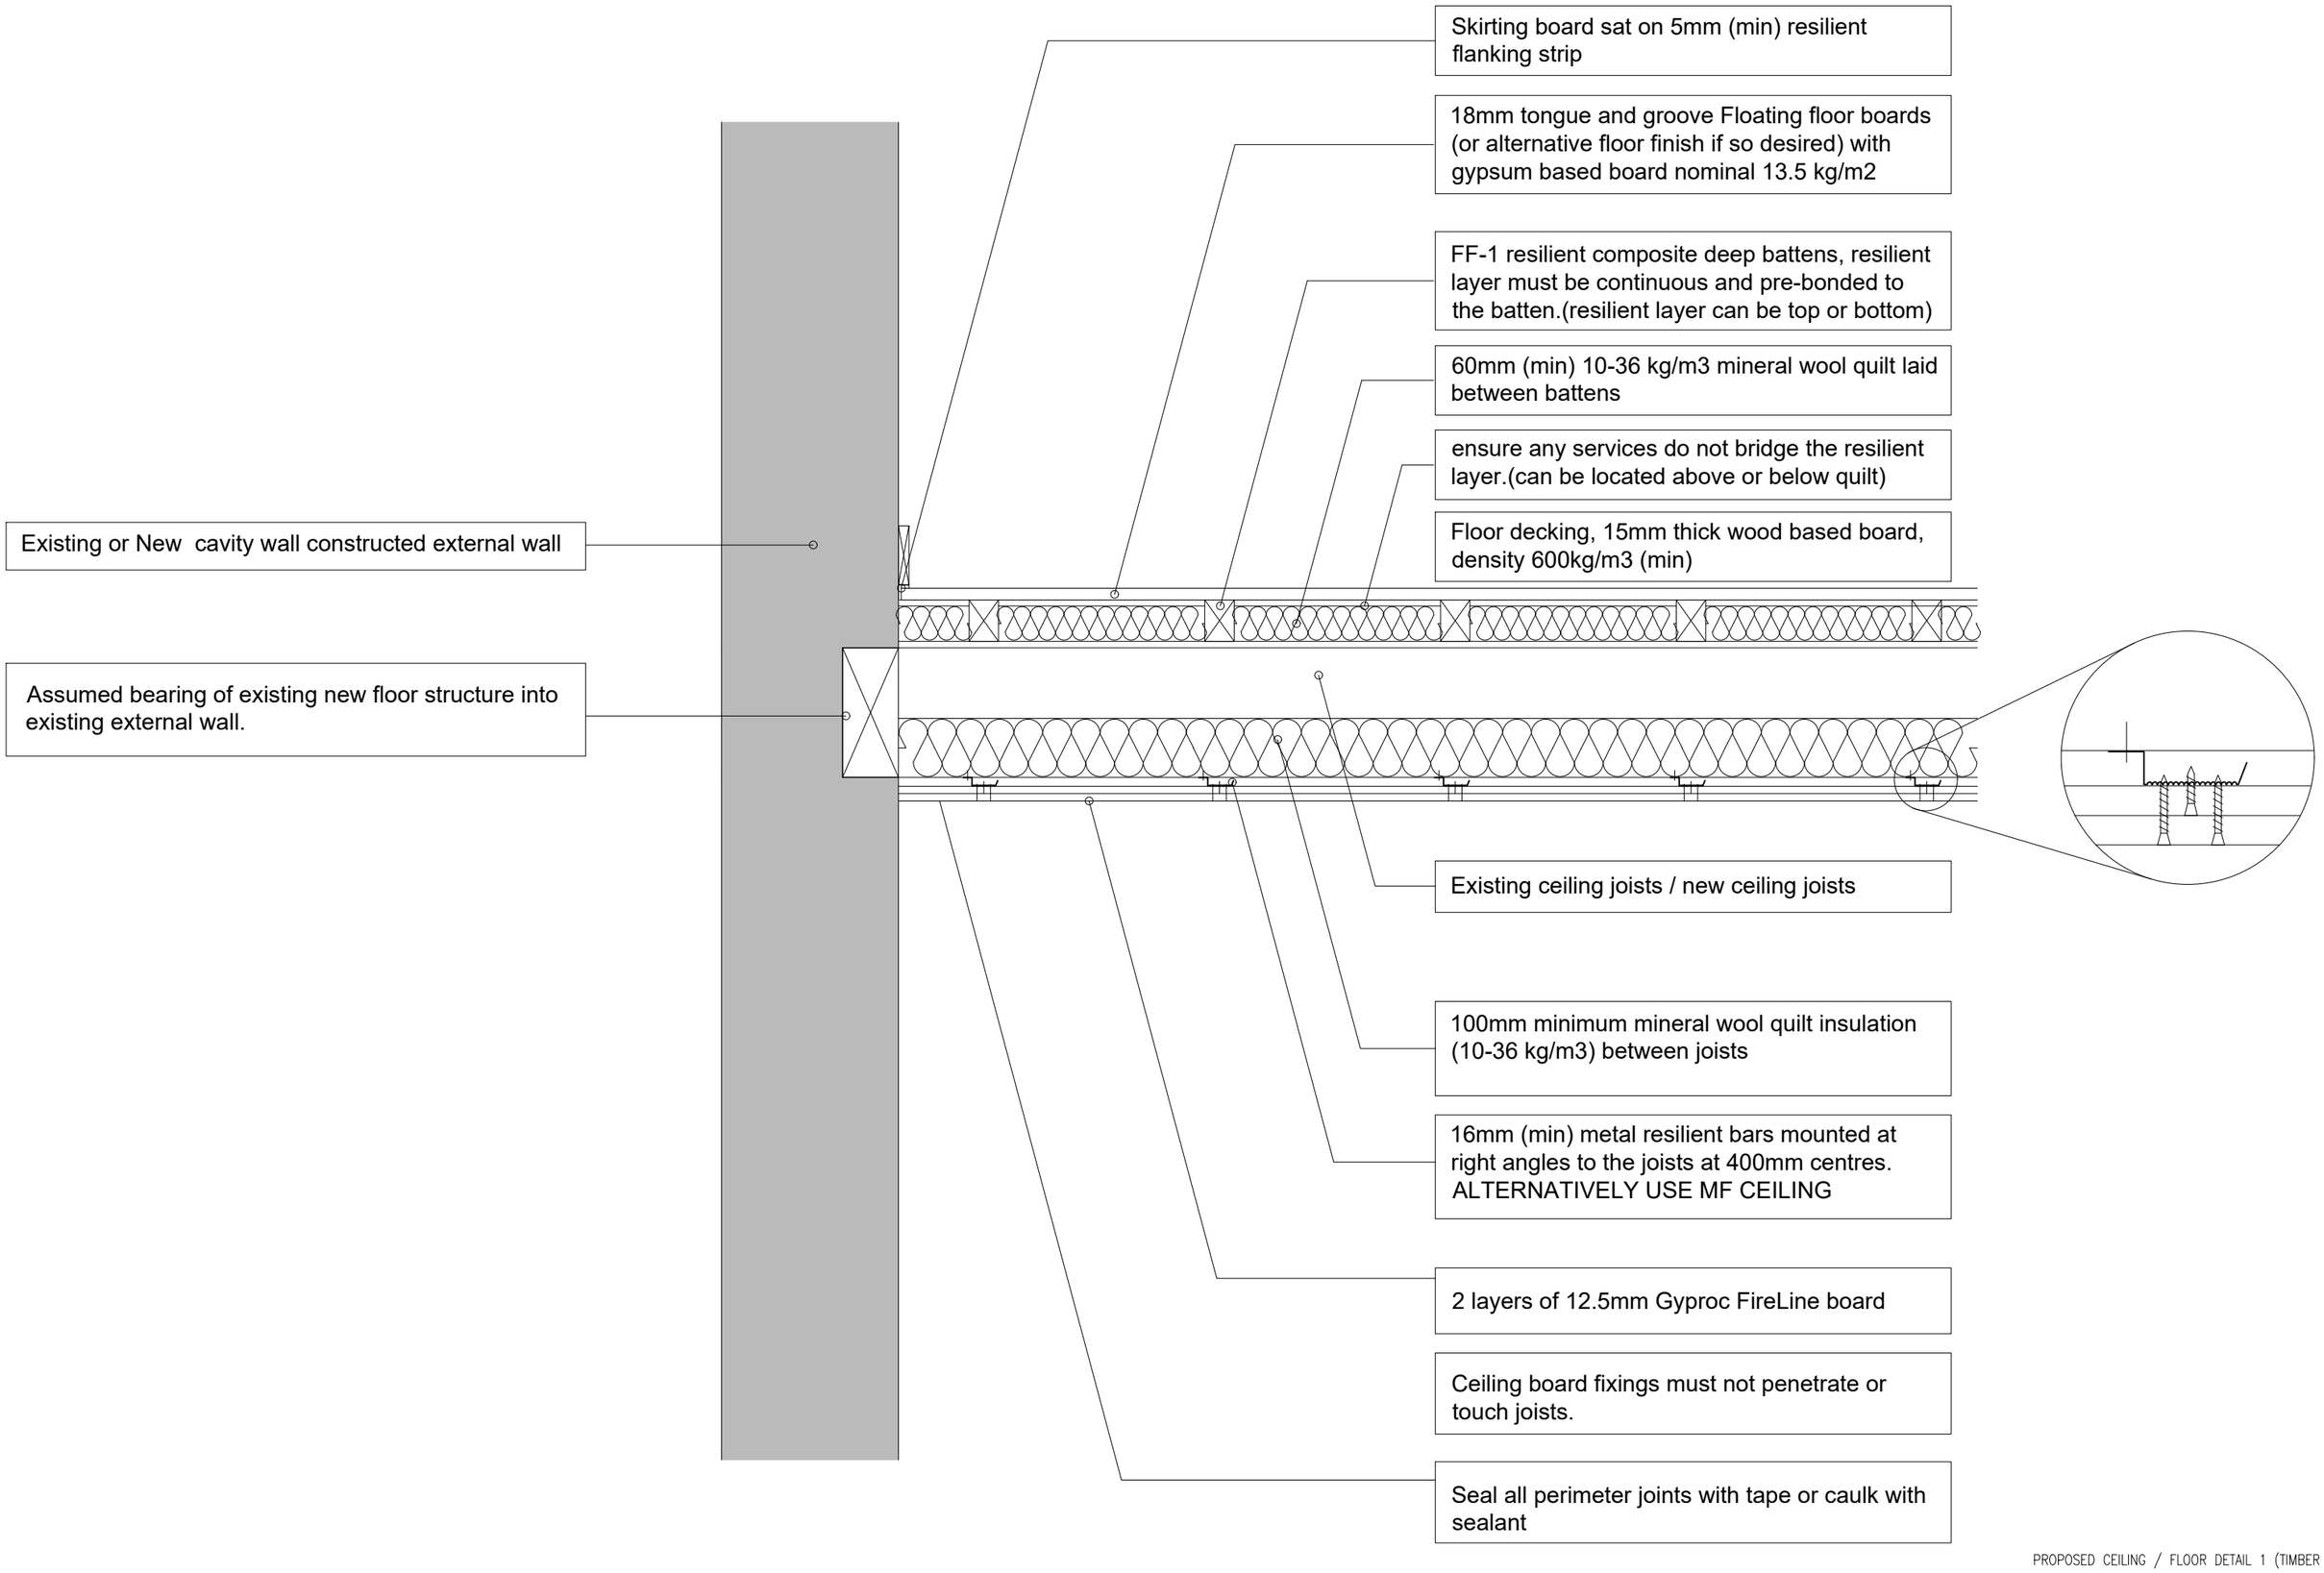


PROPOSED CEILING / FLOOR DETAIL 1 (TIMBER FLOOR)

SCALE 1:50 @ A3