


Proposed Section A-A

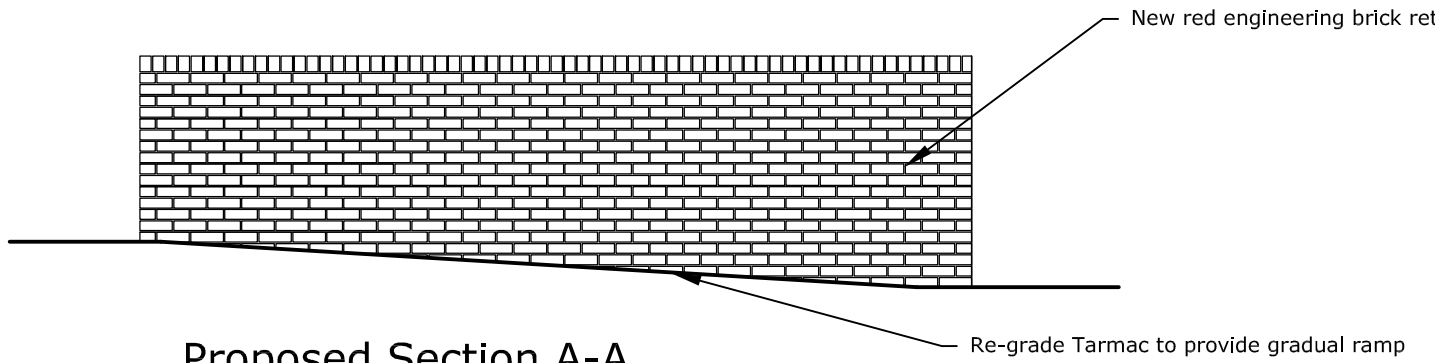


Proposed Plan

# The University of Manchester

NOTES

1. DO NOT SCALE FROM THIS DRAWING.
2. ALL MEASUREMENTS ARE IN MILLIMETRES UNLESS STATED OTHERWISE.
3. THIS DRAWING IS TO BE READ IN CONJUNCTION WITH THE SPECIFICATION AND ALL RELEVANT ARCHITECTURAL, ELECTRICAL, MECHANICAL AND STRUCTURAL DRAWINGS.
4. (c) UNIVERSITY OF MANCHESTER. THIS DRAWING MUST NOT BE REPRODUCED WITHOUT PERMISSION.
5. DIRECTORATE OF ESTATES AND FACILITIES TO BE NOTIFIED OF ANY DISCREPANCIES.

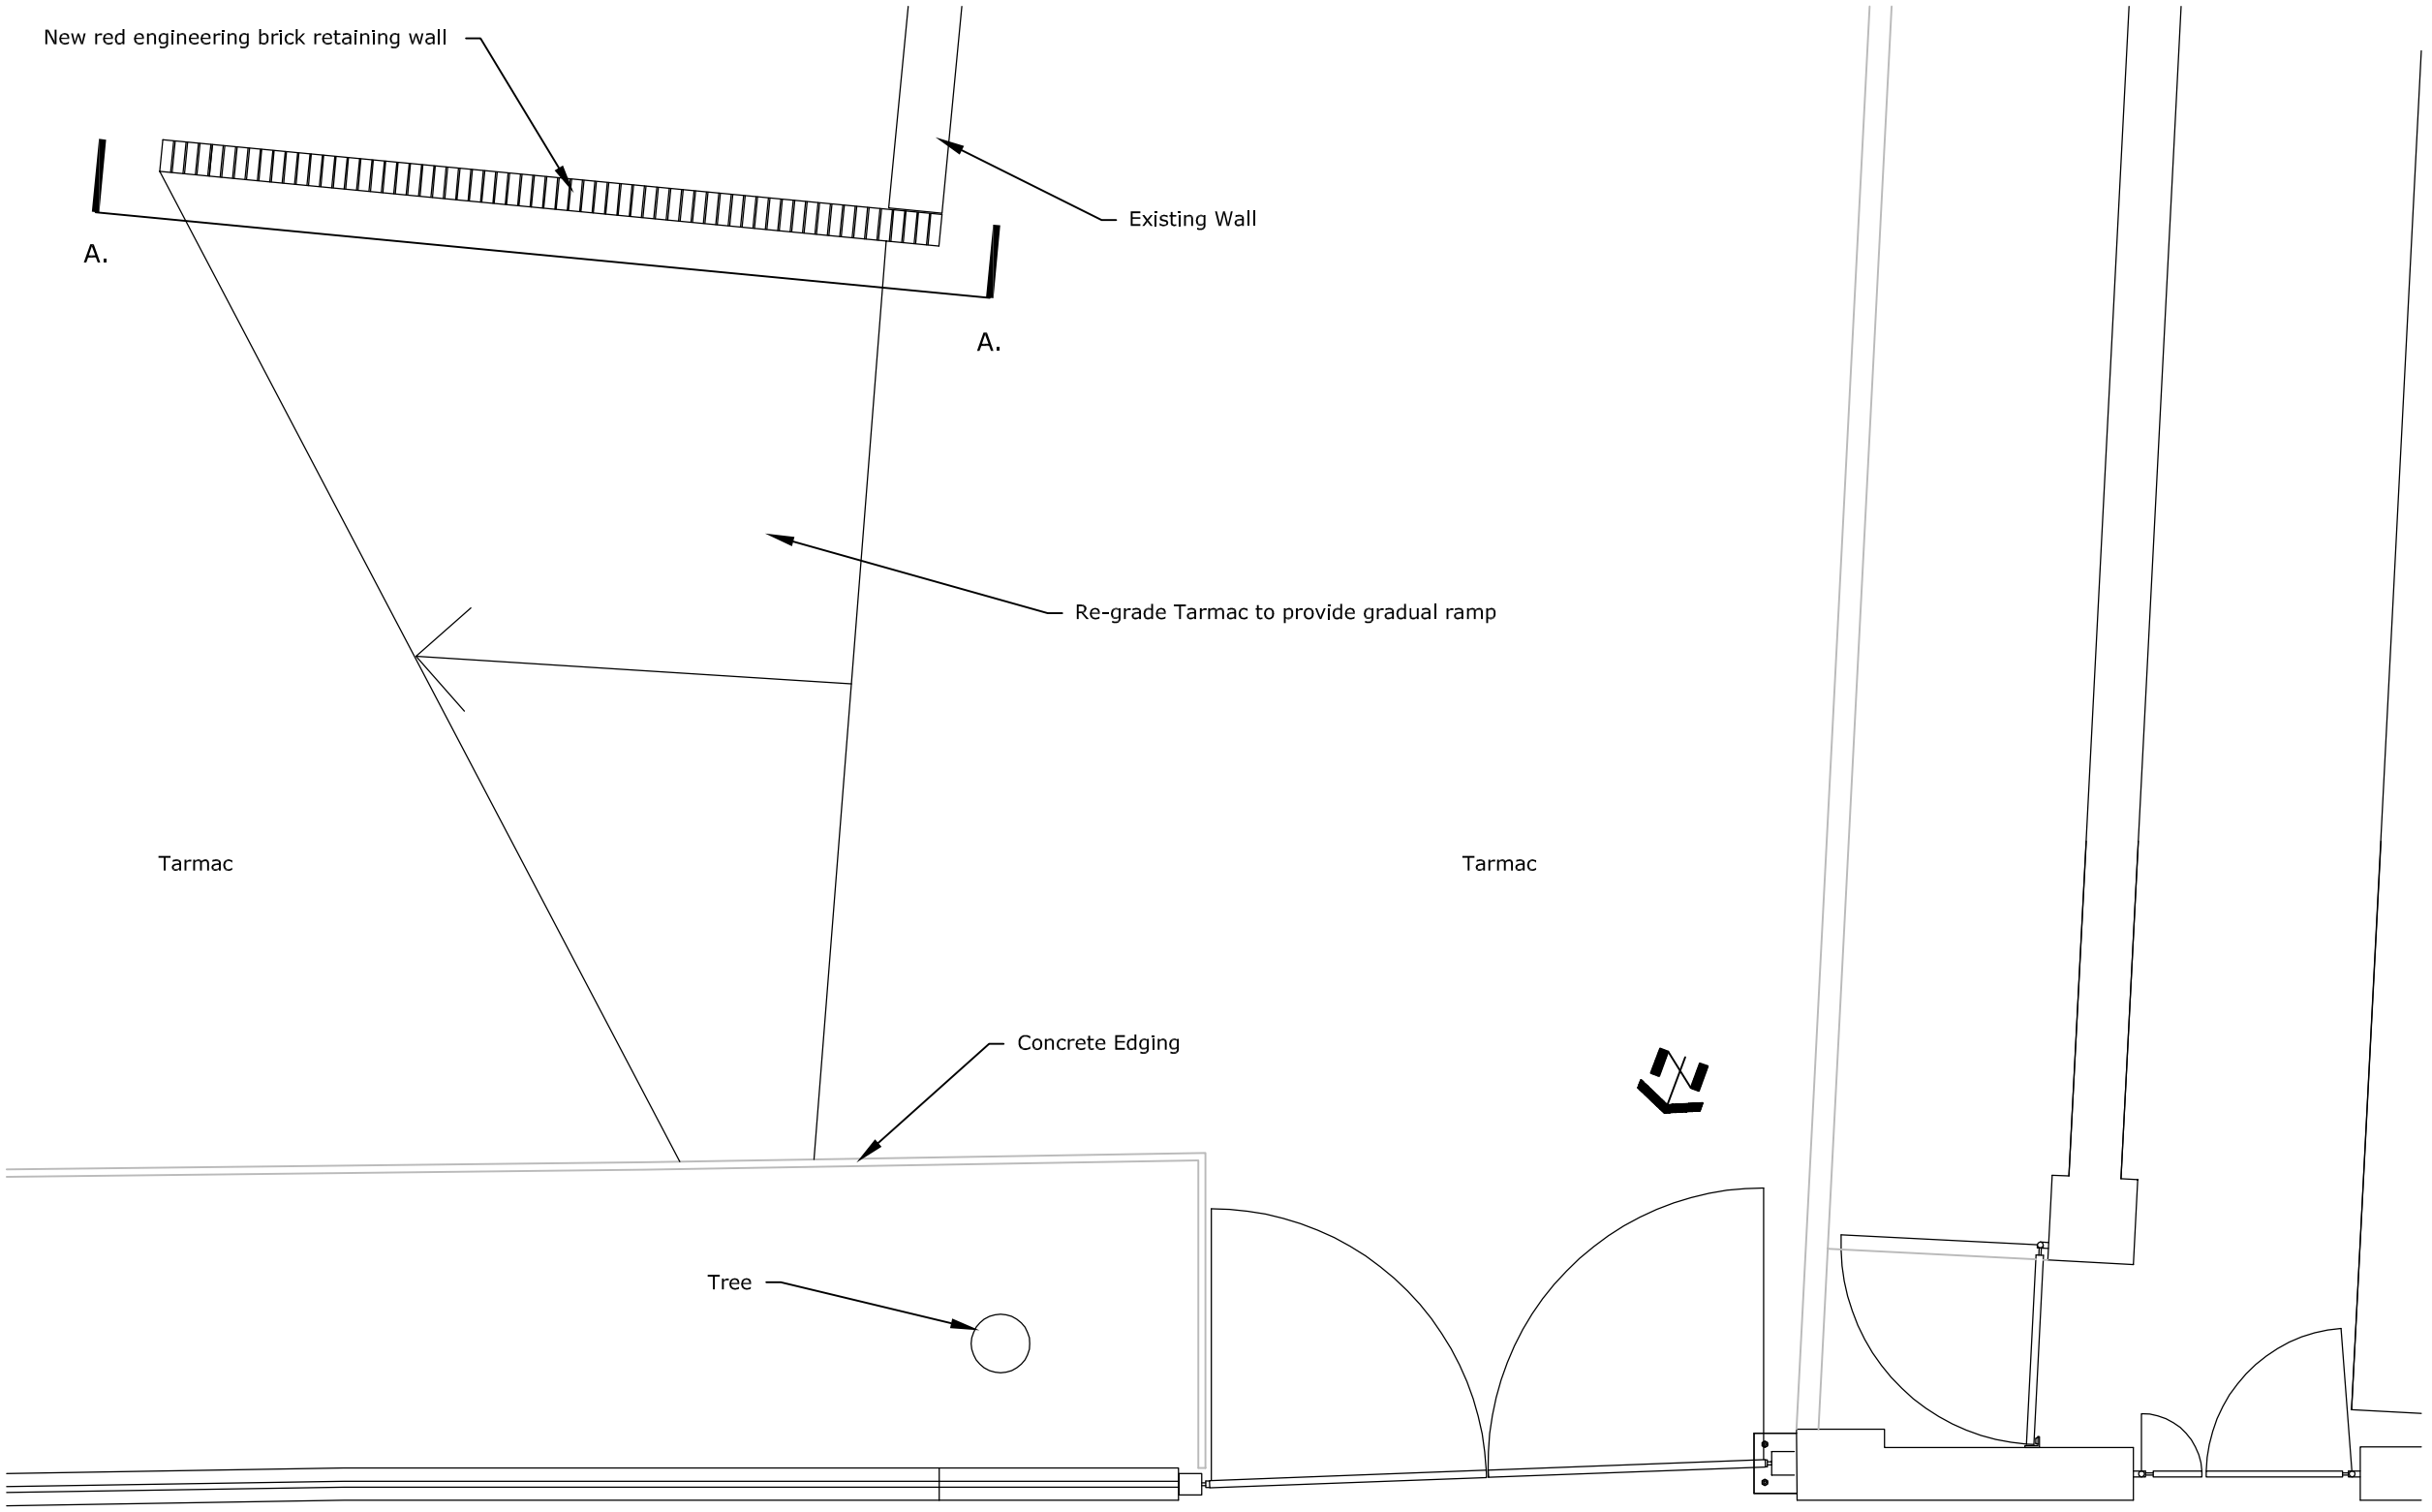IN ADDITION TO THE HAZARDS/RISKS NORMALLY ASSOCIATED WITH THE TYPES OF WORK DETAILED ON THIS DRAWING, NOTE THE FOLLOWING SIGNIFICANT RESIDUAL RISKS :-

| Item | Hazard | Risk |
|---|---|---|
| - | | |

| Rev | Description | By | Date | Chk'd | Auth |
|---|---|---|---|---|---|
| - | | | | | |

MANCHESTER 1824
The University of Manchester

Directorate of Estates and Facilities
Beyer Building
The University of Manchester
Oxford Road
Manchester
M13 9PL

**Drawing Status**
PLANNING

**Project**
NEW VEHICLE GATE LAYOUT AT LOADING BAY

**Building Name**
Whitworth Art Gallery

**Sub Site Name**
-

**Site Name**
-

**Drawing Title**
Proposed Loading Bay Plan and Section

| PM | Drawn | Checked | Authorised |
|---|---|---|---|
| CT | CT | - | - |
| **Scale** | **Date** | **Date** | **Date** |
| 1:50 @A3 | 01/10/18 | --/--/-- | --/--/-- |

**Drawing No.** 031AA-7305-A103

**Revision** --