

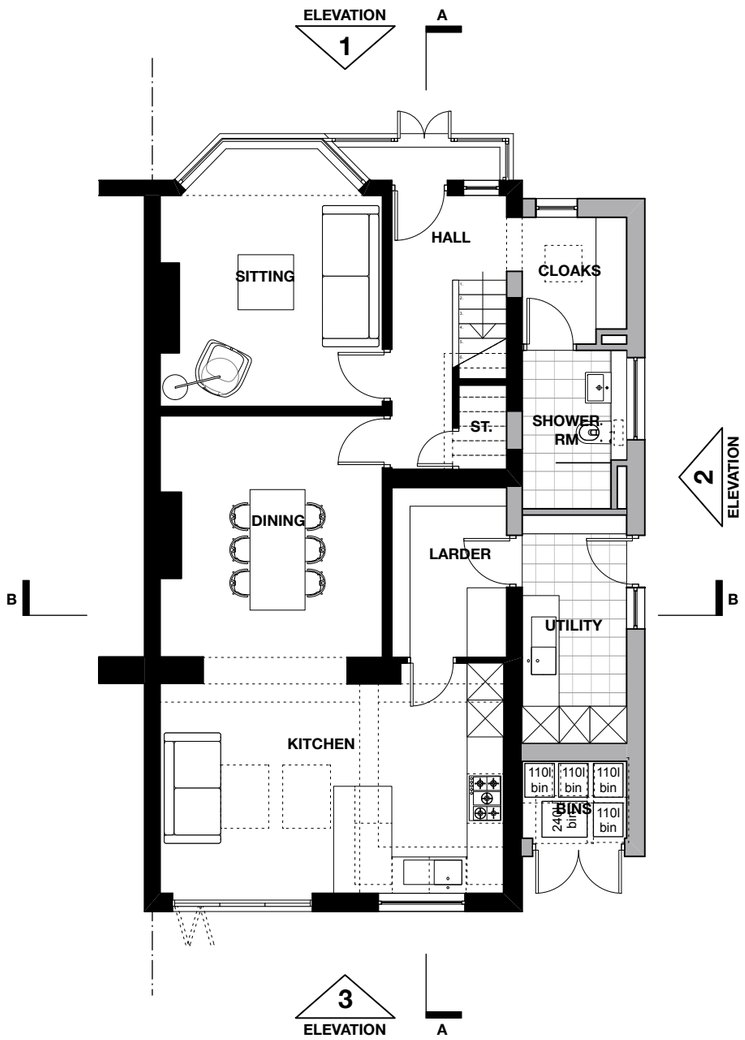


PROPOSED GROUND FLOOR PLAN
1:100 @ A3

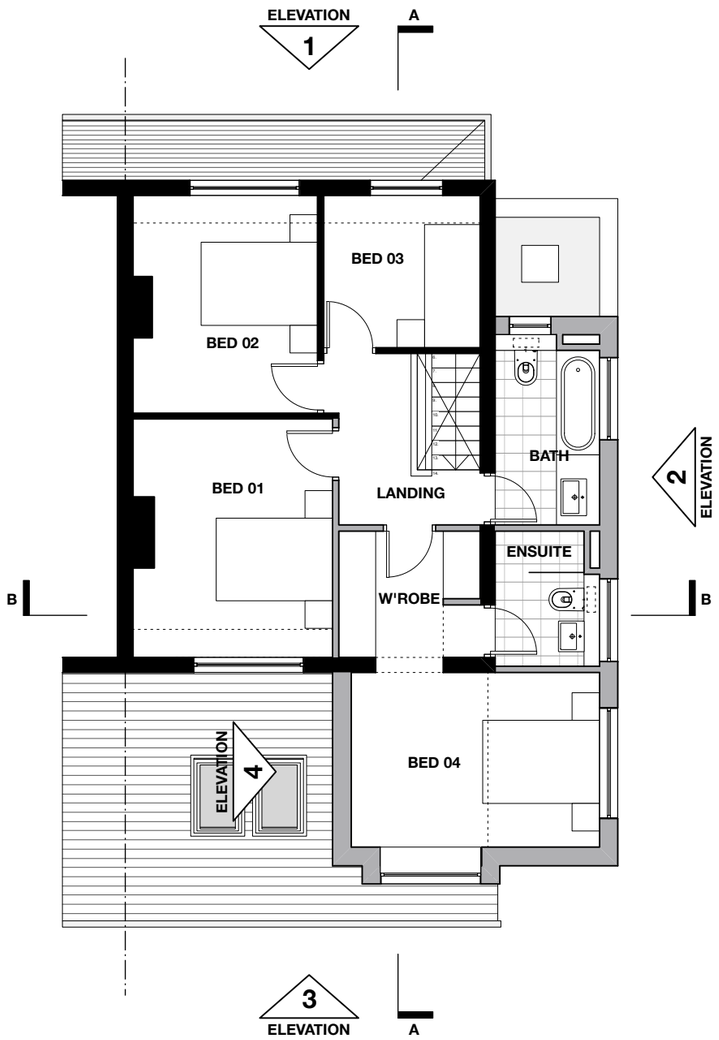

PROPOSED FIRST FLOOR PLAN
1:100 @ A3

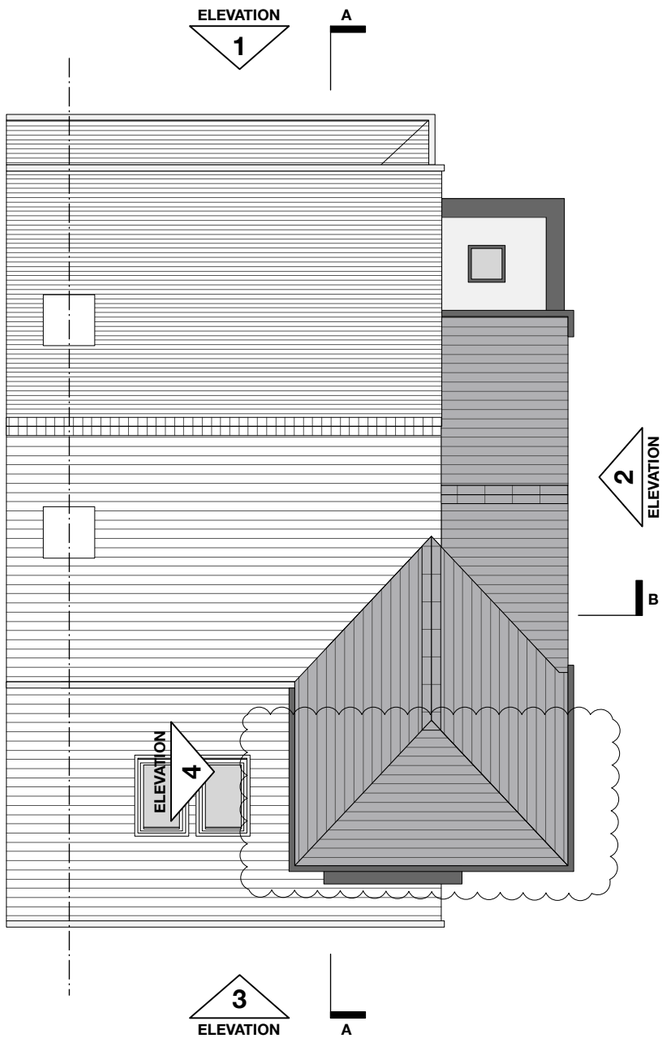

PROPOSED ROOF PLAN
1:100 @ A3

FOR PLANNING

REV.	DATE	DESCRIPTION
A	14.11.18	NEW EXTENSION ROOF CHANGED TO HIPPED
-	03.11.18	PLANNING SUBMISSION

CLIENT: MR & MRS HAIGH
PROJECT TITLE: HOUSE EXTENSION & REMODELLING
ADDRESS: 89 EGERTON ROAD SOUTH, CHORLTON, MANCHESTER M21 0YH
DRAWING TITLE: PROPOSED PLANS
DRAWING NO: 021_P_007A | SCALE: 1:100 @ A3 | DATE: SEPTEMBER 2018

ALEX MELHUISH
ARCHITECTURE
19 OLDFIELD ROAD,
SALE,
MANCHESTER
M33 2AP
T 07743219570
E alex_melhuish@hotmail .com