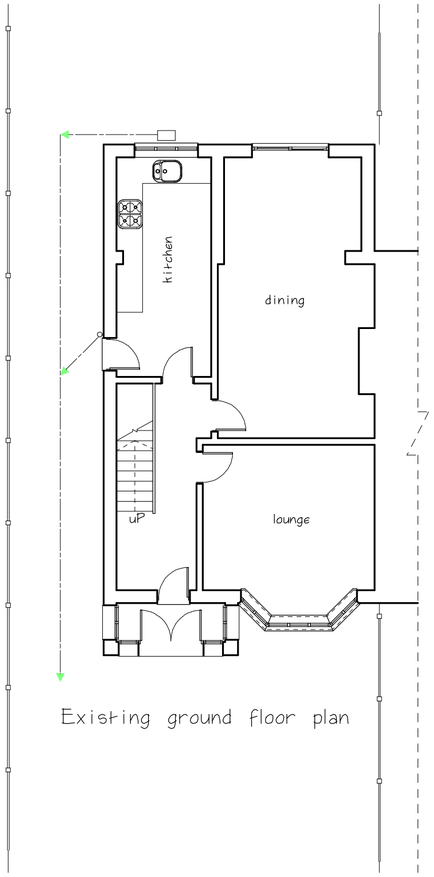

Existing ground floor plan

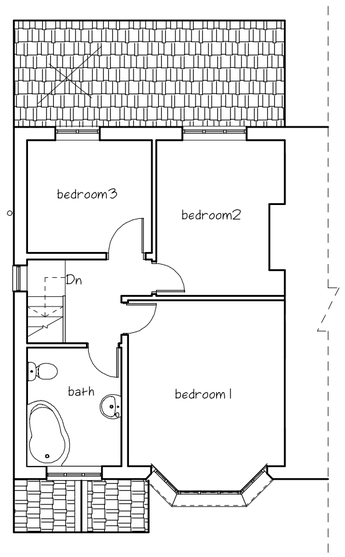

Existing first floor plan

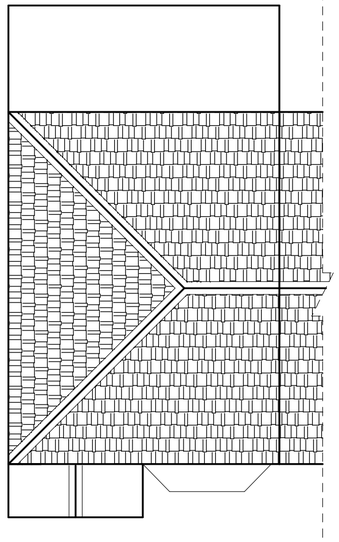

Existing roof plan

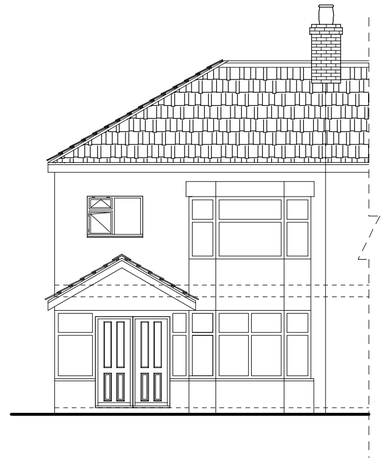

Existing front elevation

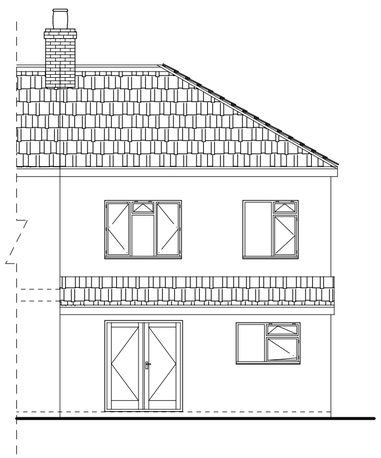

Existing rear elevation

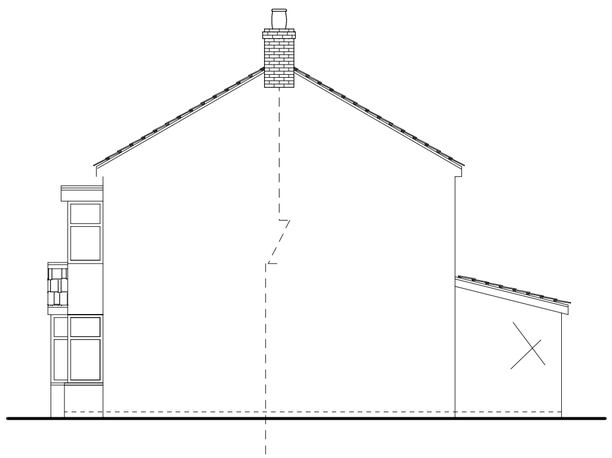

Existing side elevation (East)

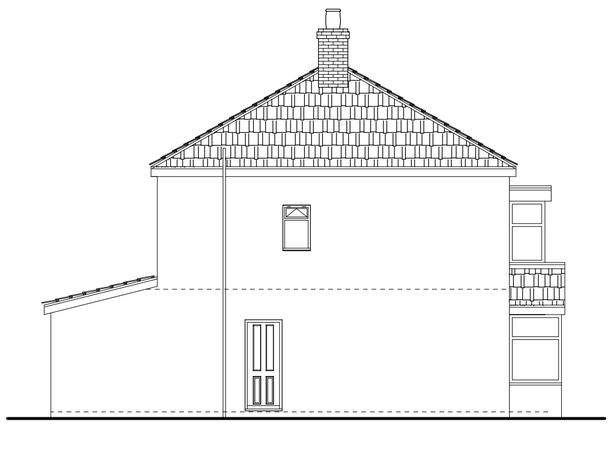

Existing side elevation (West)

Syed Helal Uddin
Architectural Services
58 Southwood Drive, Baxenden,
Accrington, Lancashire. BB5 2PZ
Tel:01254 238202 Fax:0879 2352826
Mobile: 07879 261142
Email: syedhelaluddin@yahoo.com

Scale:1:100 Page 1/3 (A2)

Drawing no: 1516

Existing layout

Location:36 Mornington Crescent, Falowfield, Manchester, M14 6DE

Prop:Two/single storey extension

Client: MR. SHAYSTA ALI

Date: February 2019

please do not scale drawing