



Existing Front Elevation




Existing Side Elevation

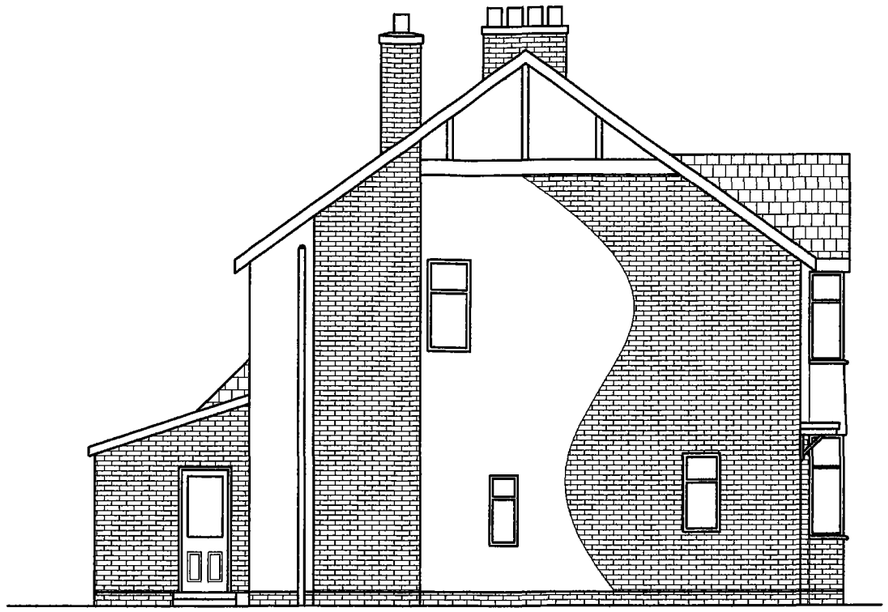

Existing Rear Elevation

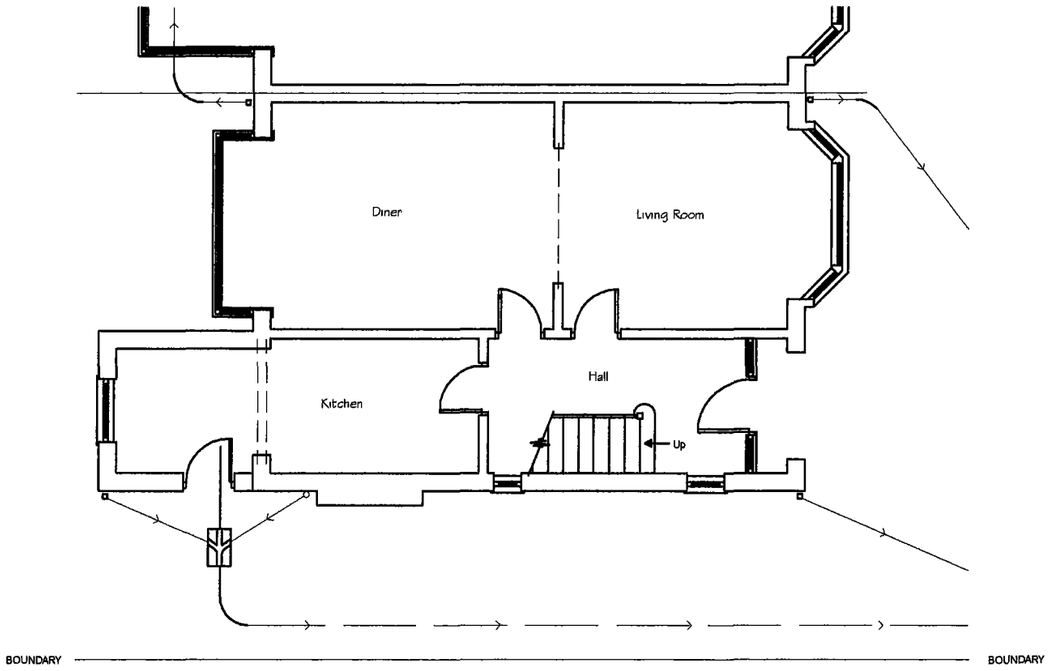

Existing Ground Floor Plan

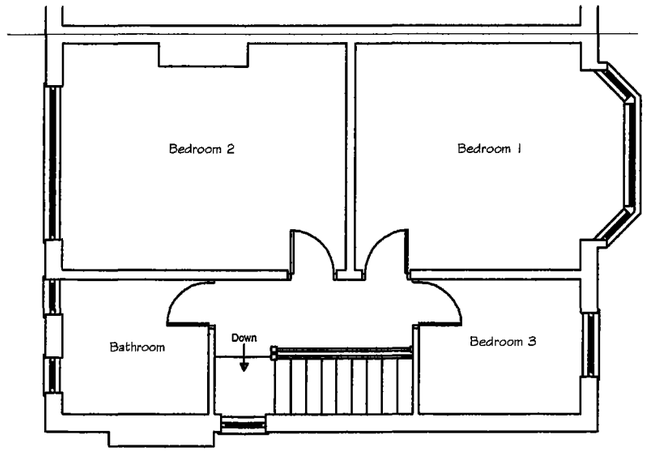

Existing First Floor Plan

Title: Proposed Extension Existing Plans & Elevations	
Project: Single Storey Side/Rear Extension	
Location: 71 St Werburgh's Rd, Chorlton-cum-Hardy, Manchester. M21 0UN ed	
Scale: 1:100 @ A3	Date: October 2018
Drawn by	Client: Mrs Elaine Kilday
Local authority: MANCHESTER	
Drawing number: 01	Revision