

Existing Front Elevation
Scale 1:100

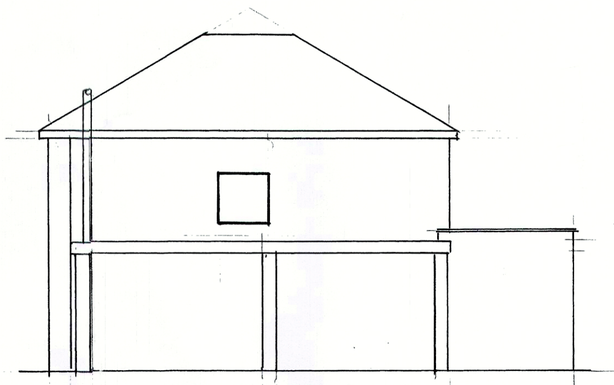

Existing Side Elevation
Scale 1:100

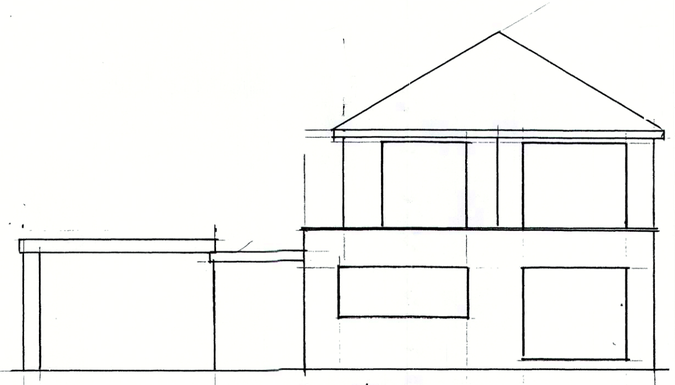

Existing Rear Elevation
Scale 1:100

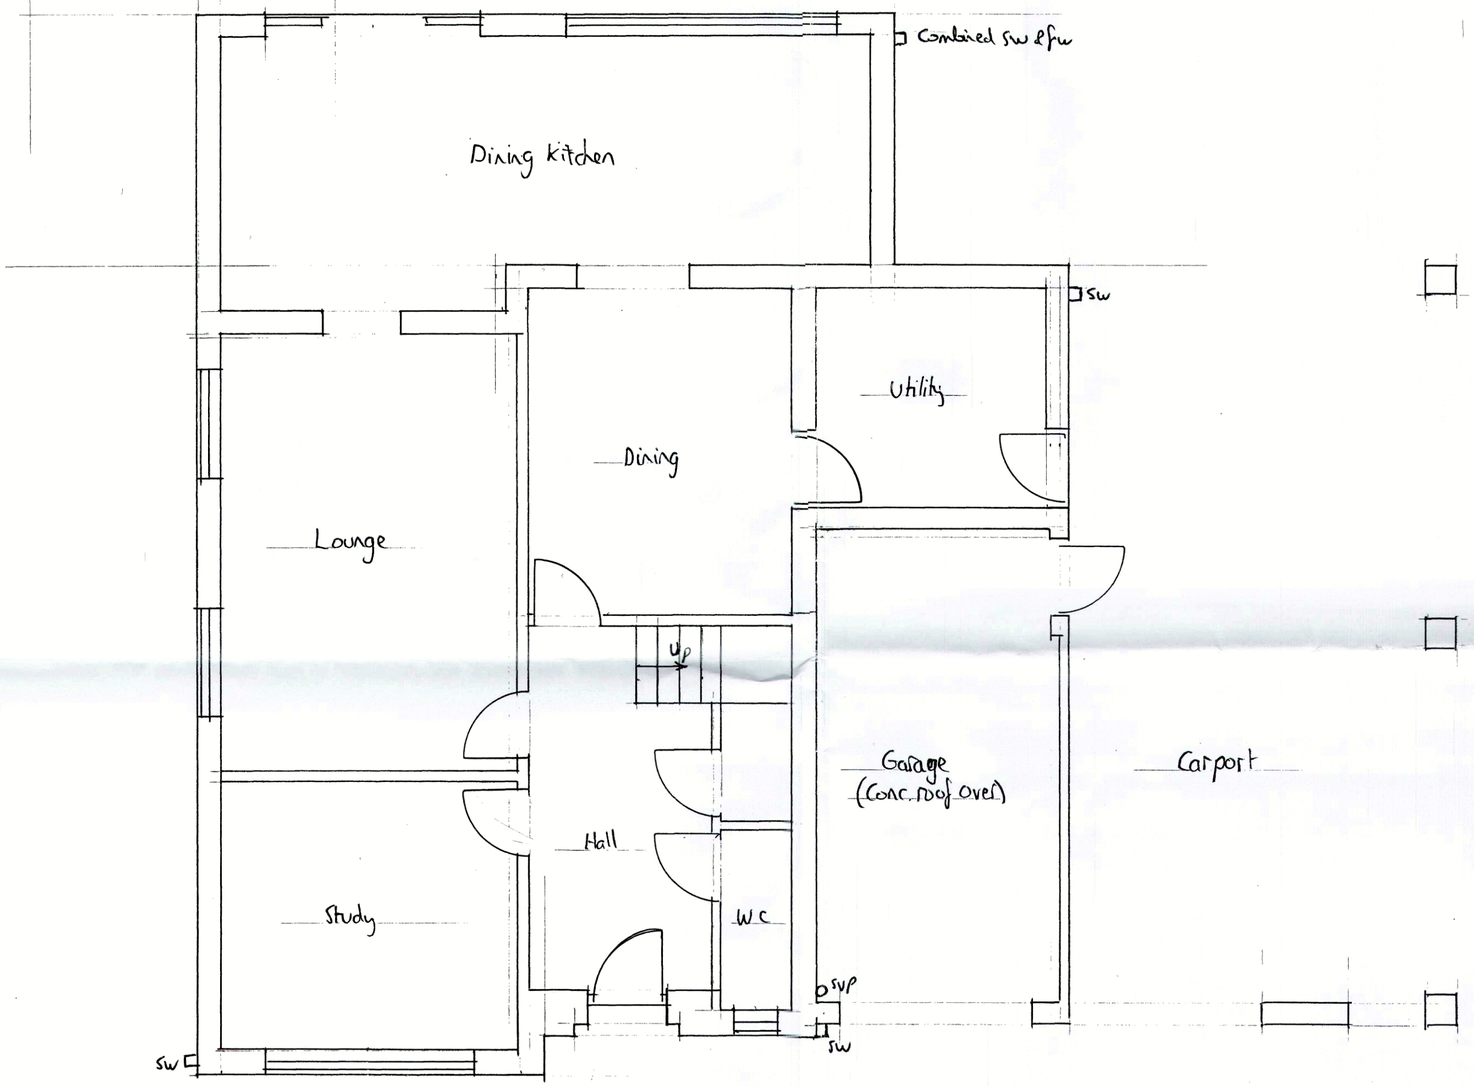

Existing Ground Floor Plan Scale 1:50

NOTES:
All dimensions must be checked on site and not scaled from this drawing.

A		
	Date	Revisions

©copyright

Client

Job Title
Proposed Ground Floor Side Extension

23 Pasture Field Road
Peel Hall

Drawing Title
Floor Plan and Elevations
(as Existing)

Scale 1:50 & 1:100

Date September 2018 | Drawn by M.Barratt

M.&L.A. BARRATT Tel.No.01625 522962

Drg No. 18/0902/01 | Rev.

A PRODUCT OF THE UNO RANGE-ARCHITECT CAT. No 7312

120 x 594mm A2