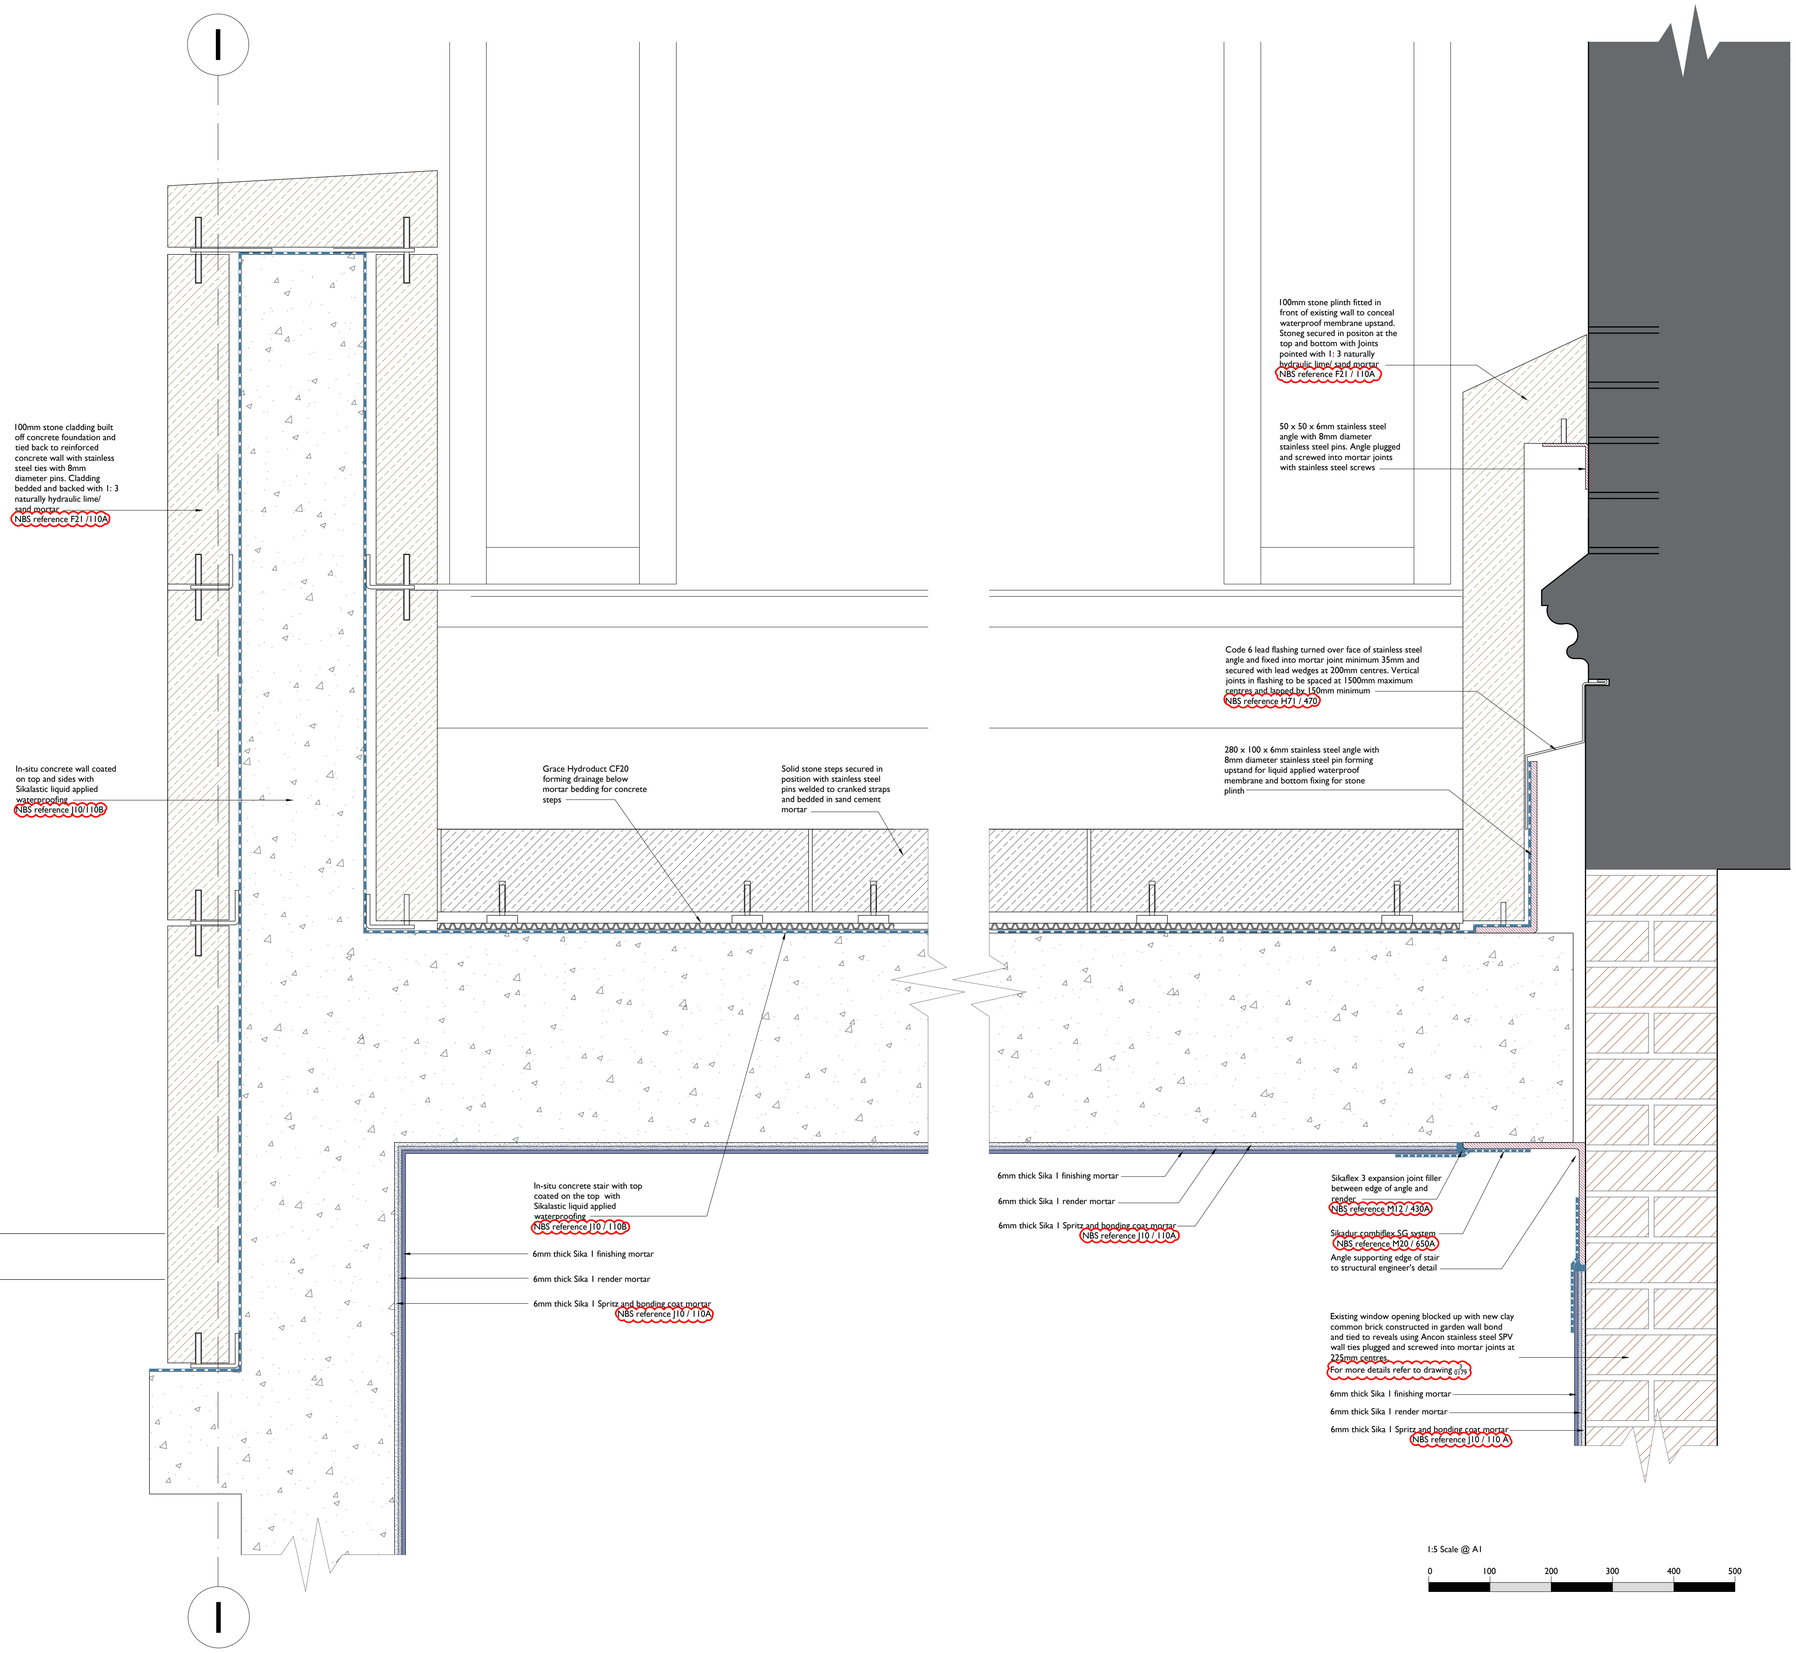


Notes:

Drawings are based on survey data and may not accurately represent what is physically present.

Do not scale from this drawing. All dimensions are to be verified on site before proceeding with the work.

All dimensions are in millimeters unless noted otherwise.

Purcell shall be notified in writing of any discrepancies.

Key Plan
not to scale

ISSUE	DATE	DRAWN	CHECKED	DESCRIPTION
A	25/07/2018	ZB	SS	Specification reference added
First Issue	24/08/2018	GR	SS	

CLIENT	University of Manchester
PROJECT	Manchester Museum Courtyard
DRAWING TITLE	6137-PUR-MMC-XX-DR-A-0420 Section through external stair
SIZE & SCALE	1:5 @ A1
DRAWING STATUS	ISSUED FOR TENDER
JOB NUMBER	237010
DRAWING NO.	420
REVISION	A

PURCELL

, Carver's Warehouse, 77 Dale Street, Manchester M1 2HG, T:+44[0]161 300 7747, E:manchester@purcelluk.com
© PURCELL 2012. PURCELL ® IS THE TRADING NAME OF PURCELL MILLER TRITTON LLP