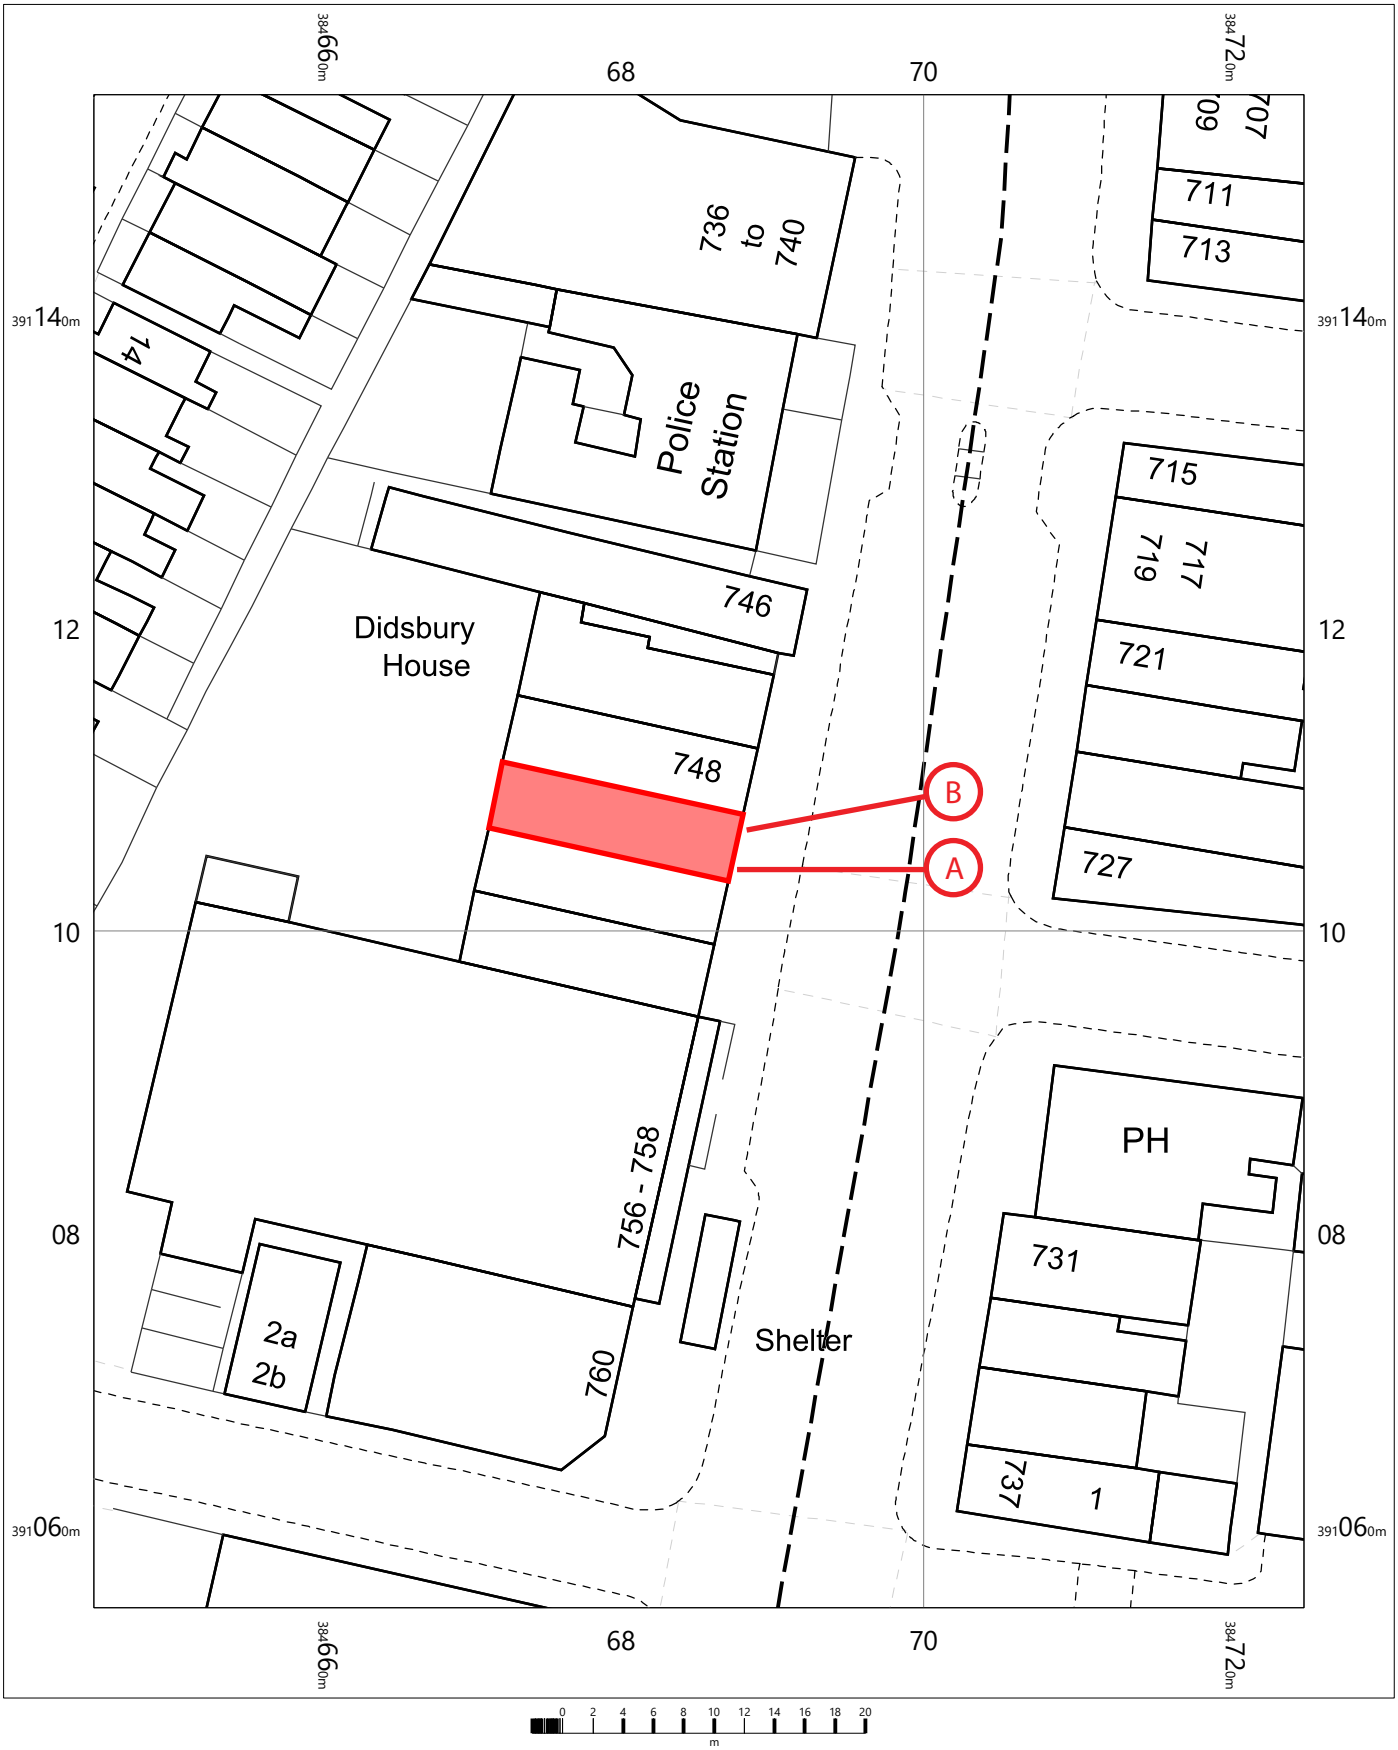


0 2 4 6 8 10 12 14 16 18 20
m

720 Wilmslow Road
Manchester
M20 2DW

OS MasterMap 1250/2500/10000 scale
Thursday, October 4, 2018, ID: JEW-00746707
maps.johnewright.com

1:500 scale print at A4, Centre: 384685 E, 391105 N

©Crown Copyright Ordnance Survey. Licence no. 100025568

N

Data

johnewright

maps@johnewright.com
tel: 0115 950 6633